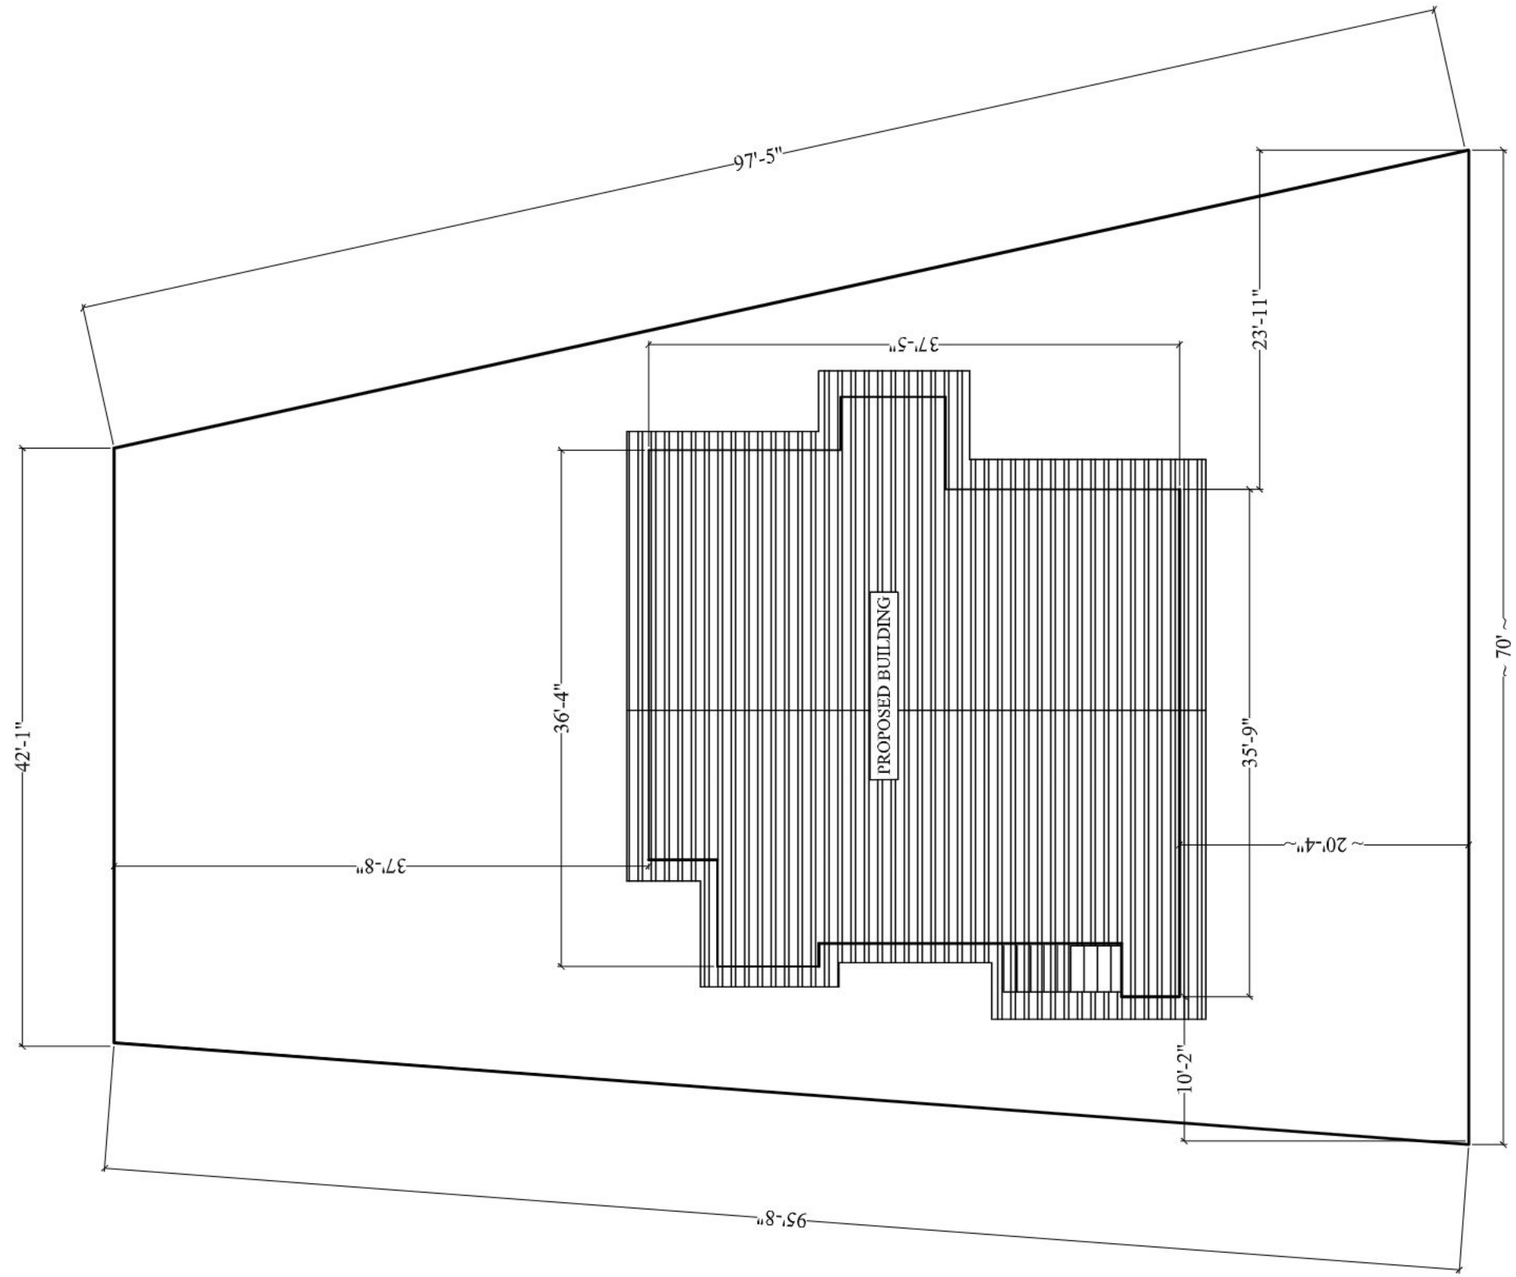


SITE LAYOUT PLAN

SCALE: 3/32"=1'-0"

GENERAL NOTES


STAMPS AND SIGNATURES

PROJECT:

PROPOSED RESIDENTIAL BUILDING

OWNER: MR. LOOEY TREMBLAY
ADDRESS: BETTER IN BELIZE
LOT NO:

SHEET CONTENT: SITE PLAN	SHEET NO: 1
DATE: 2/18/14	
SCALE: 3/16"=1'-0"	

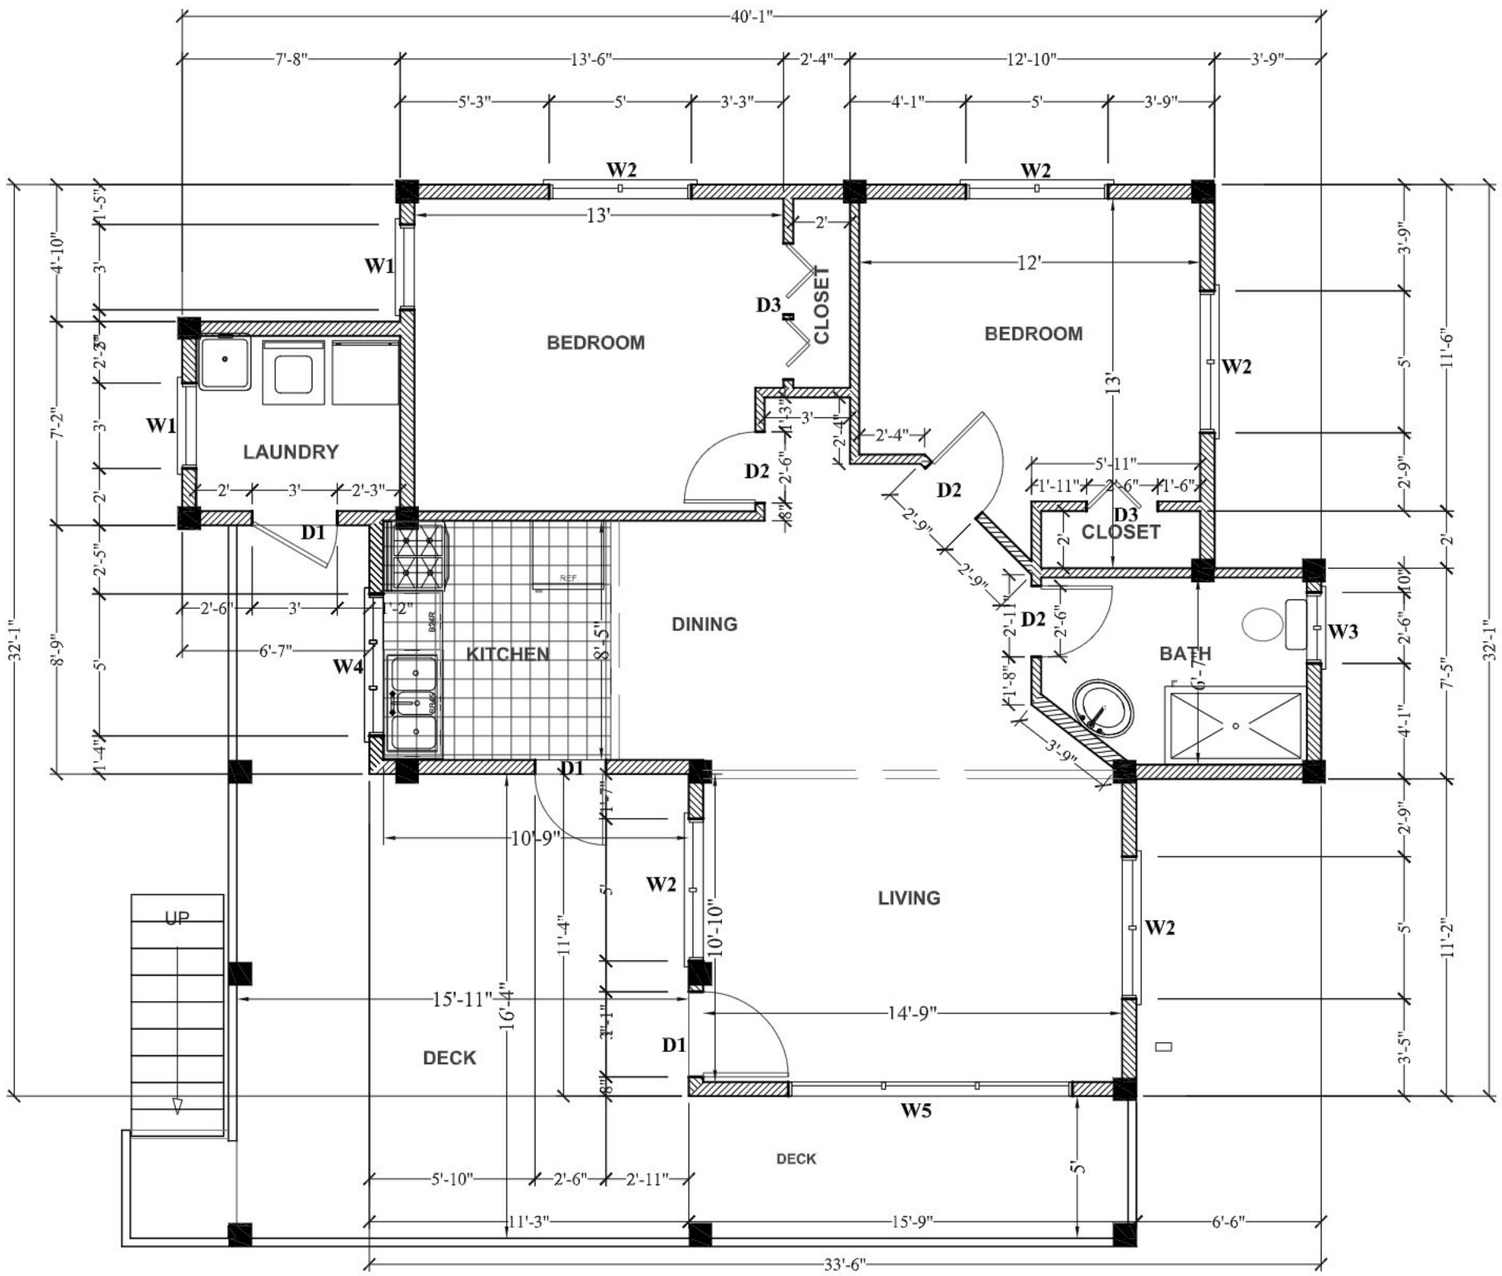

DIMENSION PLAN

SCALE: 3/16"=1'-0"

GENERAL NOTES


STAMPS AND SIGNATURES

PROJECT:

PROPOSED RESIDENTIAL BUILDING

OWNER: MR. LOOEY TREMBLAY
ADDRESS: BETTER IN BELIZE
LOT NO:

SHEET CONTENT: DIMENSION PLAN	SHEET NO: 2
DATE: 2/18/14	
SCALE: 3/16"=1'-0"	

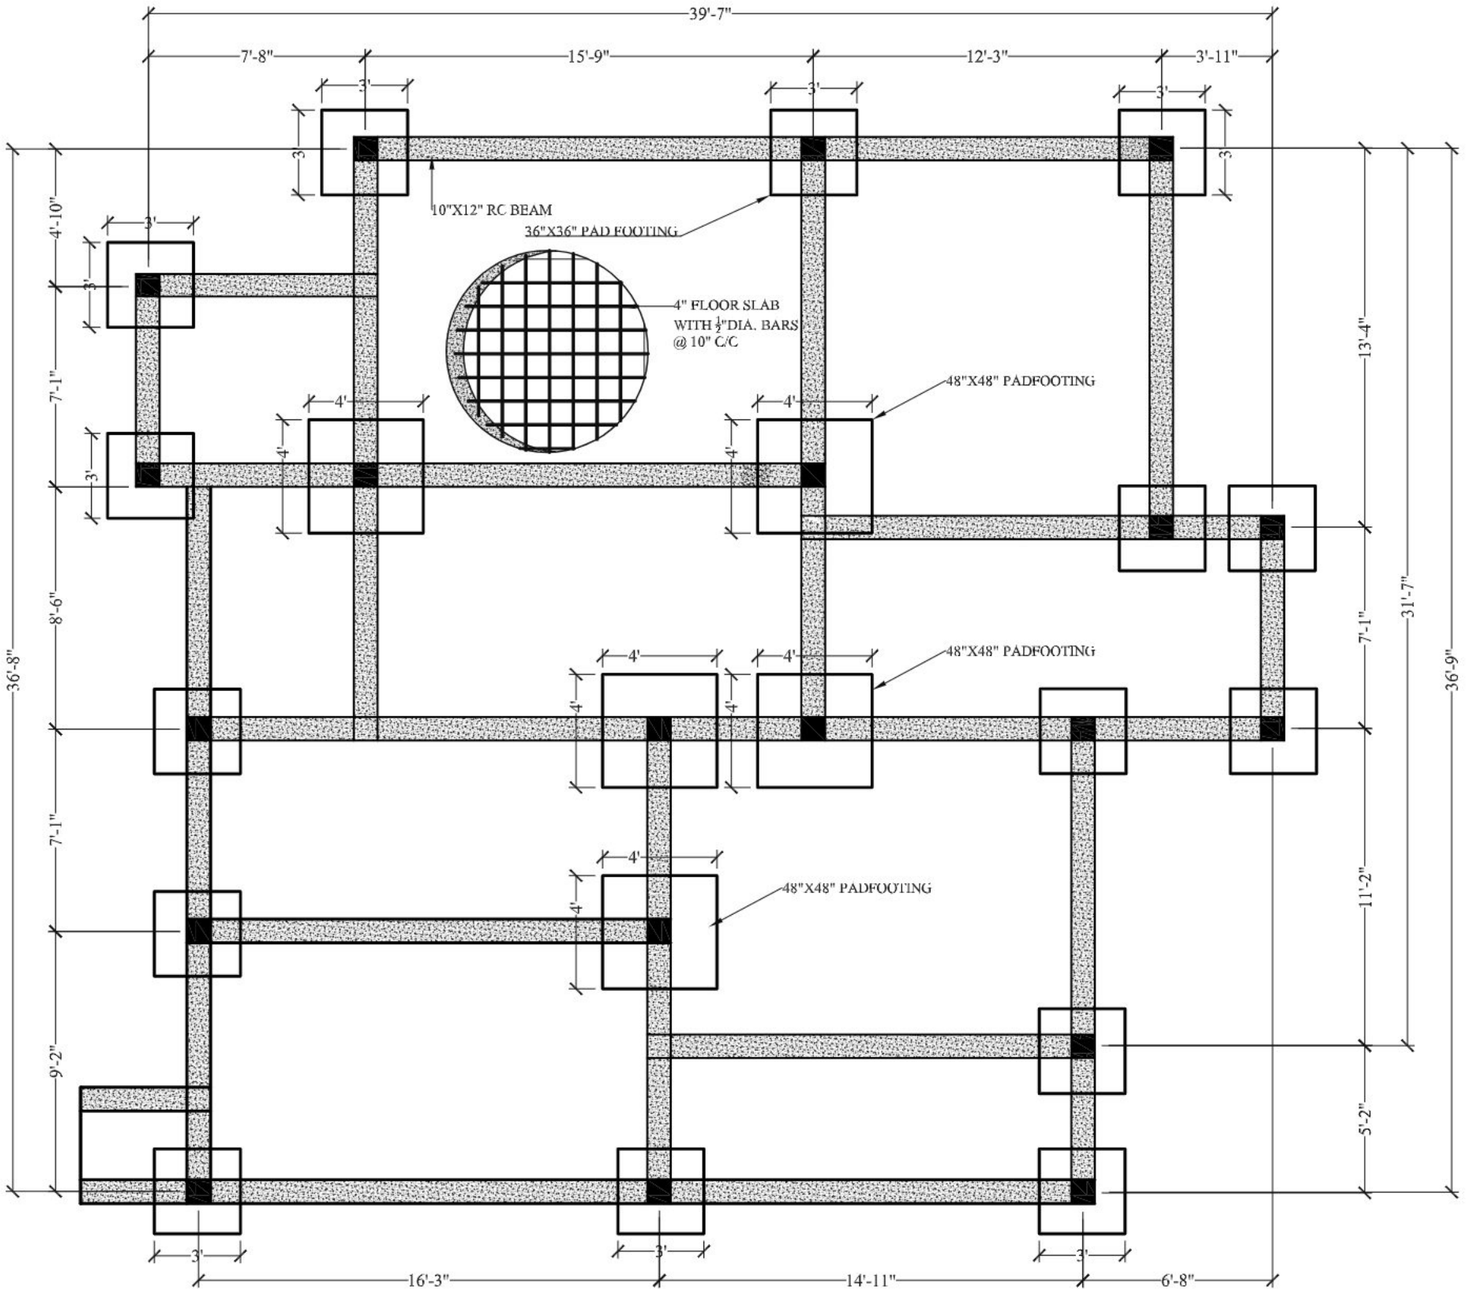

FOUNDATION PLAN/BEAM/COLUMN PLAN

SCALE: 3/16"=1'-0"

GENERAL NOTES


STAMPS AND SIGNATURES

PROJECT:

PROPOSED RESIDENTIAL BUILDING

OWNER: MR. LOOEY TREMBLAY
ADDRESS: BETTER IN BELIZE
LOT NO:

SHEET CONTENT: FOUNDATION PLAN	SHEET NO: 3
DATE: 2/18/14	
SCALE: 3/16"=1'-0"	

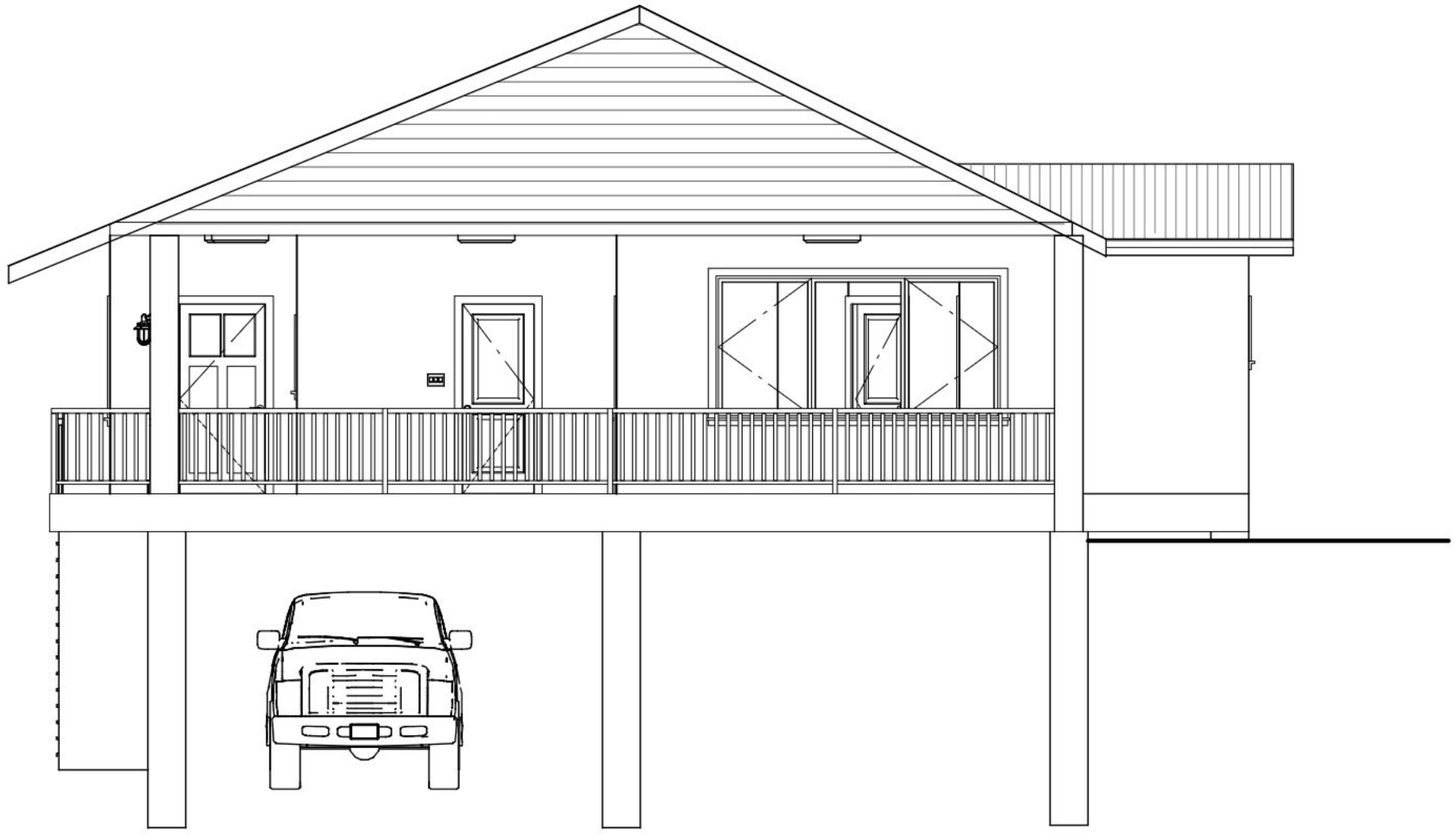

FRONT ELEVATION
SCALE: 3/16"=1'-0"

GENERAL NOTES


STAMPS AND SIGNATURES

PROJECT:

PROPOSED RESIDENTIAL BUILDING

OWNER: MR. LOOEY TREMBLAY
ADDRESS: BETTER IN BELIZE
LOT NO:

SHEET CONTENT: FRONT ELEVATION	SHEET NO: 4
DATE: 2/18/14	
SCALE: 3/16"=1'-0"	

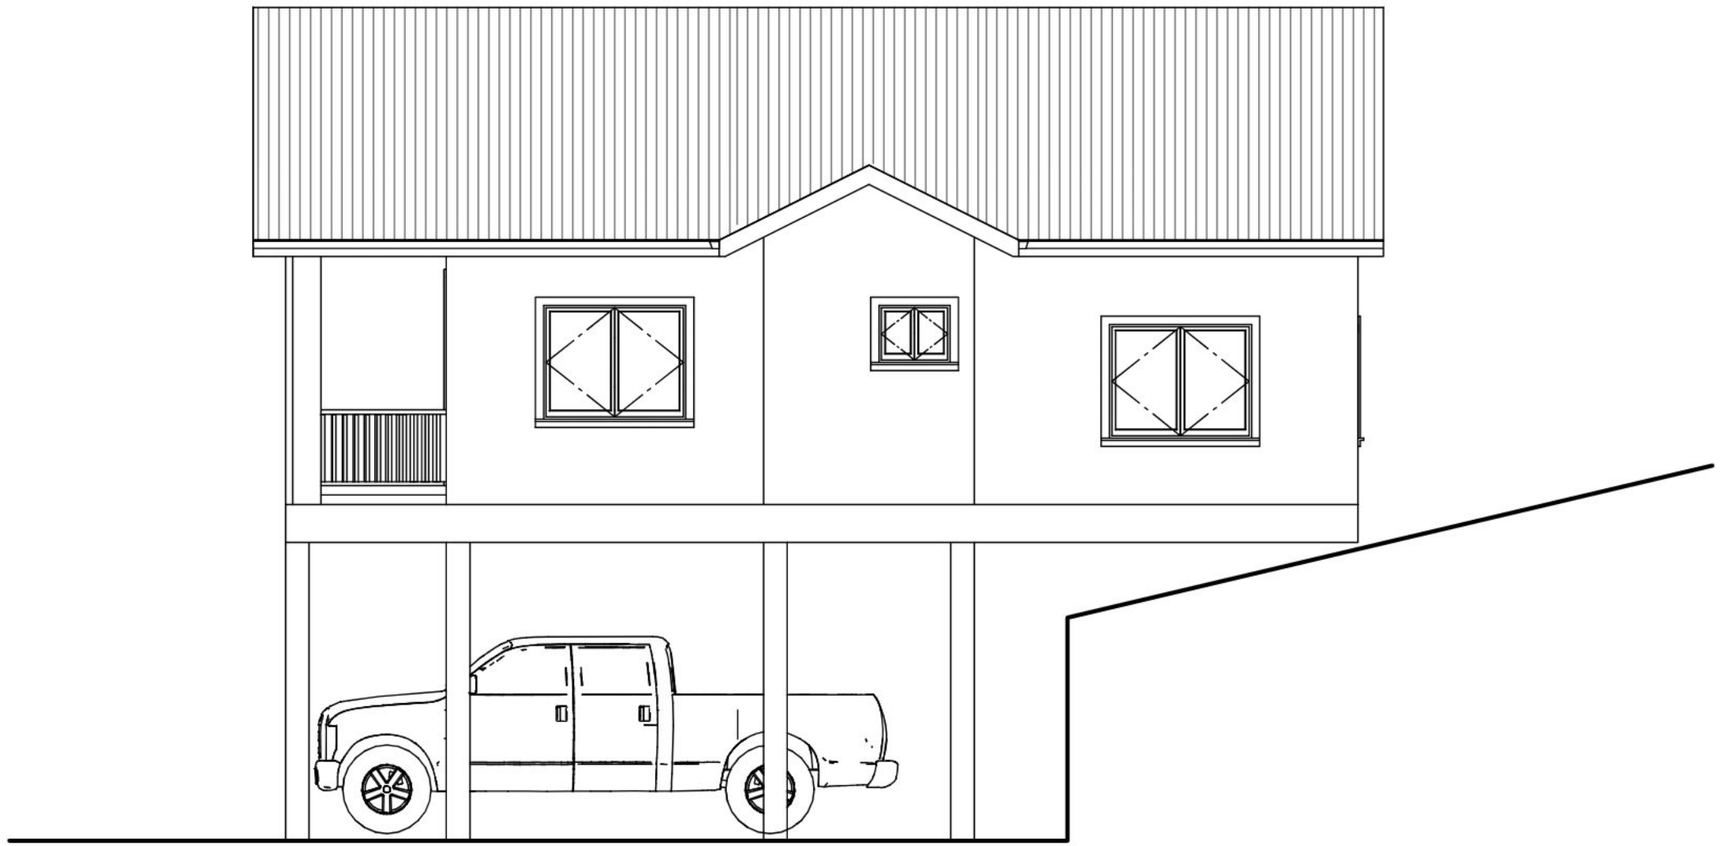

RIGHT SIDE ELEVATION

SCALE: 3/16"=1'-0"

GENERAL NOTES


STAMPS AND SIGNATURES

PROJECT:

PROPOSED RESIDENTIAL BUILDING

OWNER: MR. LOOEY TREMBLAY
ADDRESS: BETTER IN BELIZE
LOT NO:

SHEET CONTENT: RIGHT SIDE ELEVATION	SHEET NO: 5
DATE: 2/18/14	
SCALE: 3/16"=1'-0"	

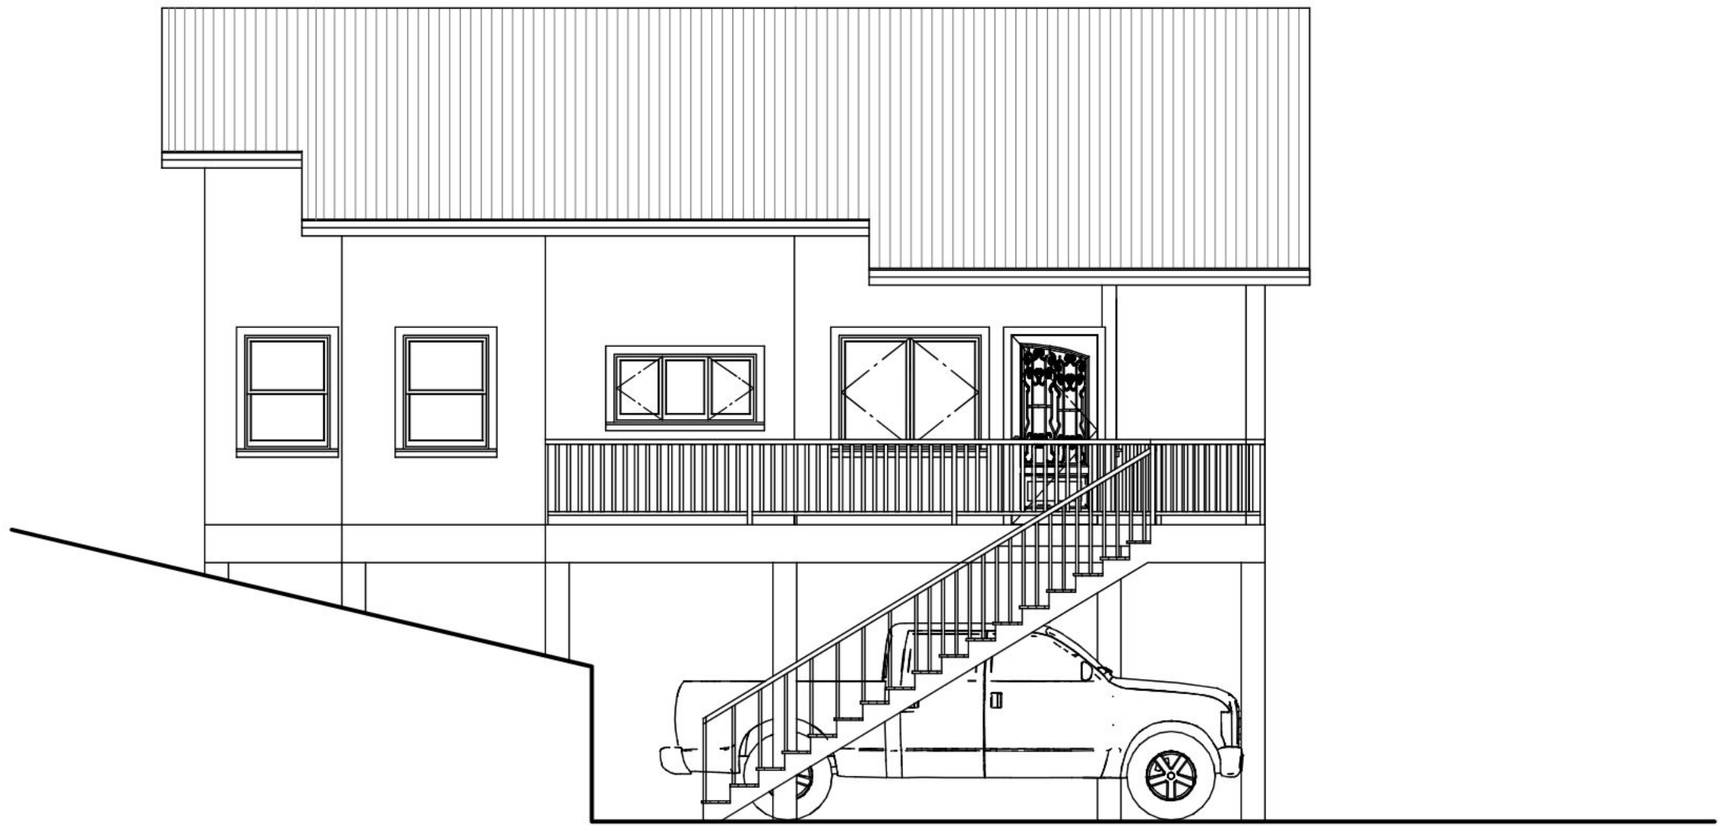

LEFT SIDE ELEVATION

SCALE: 3/16"=1'-0"

GENERAL NOTES


STAMPS AND SIGNATURES

PROJECT:

PROPOSED RESIDENTIAL BUILDING

OWNER: MR. LOOEY TREMBLAY
ADDRESS: BETTER IN BELIZE
LOT NO:

SHEET CONTENT: LEFT SIDE ELEVATION	SHEET NO: 6
DATE: 2/18/14	
SCALE: 3/16"=1'-0"	

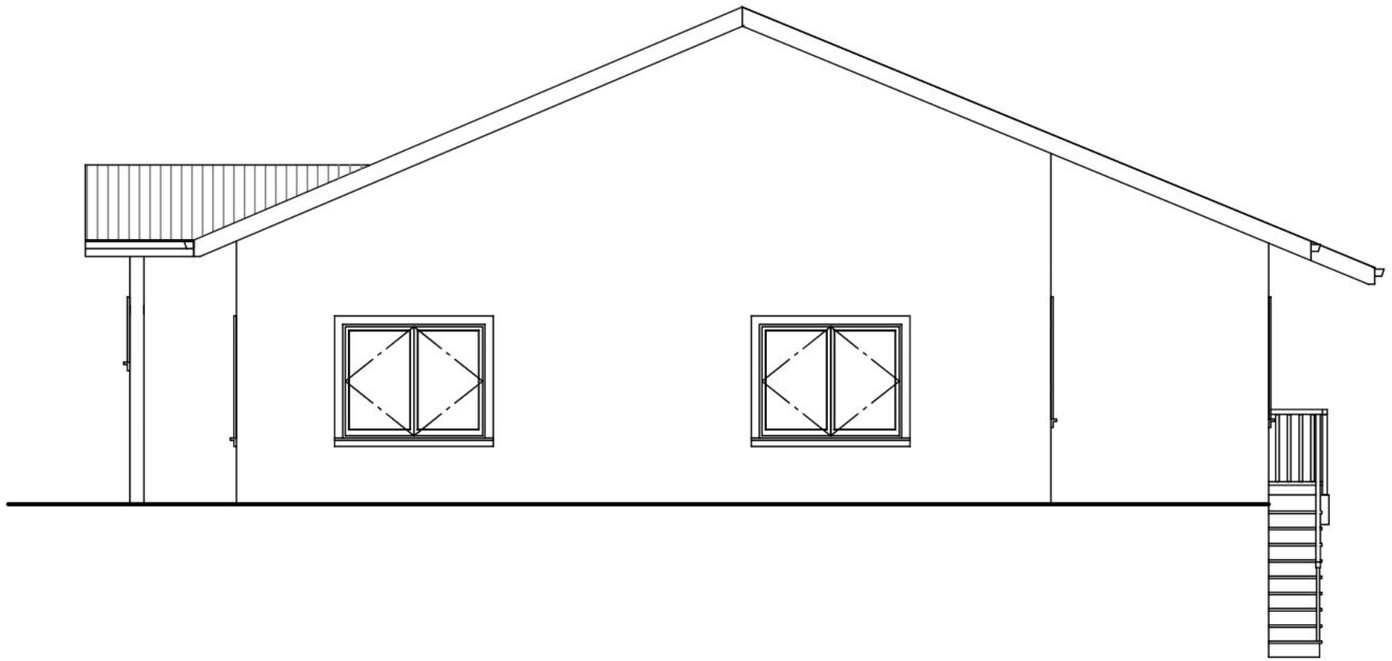

REAR ELEVATION
SCALE: 3/16"=1'-0"

GENERAL NOTES


STAMPS AND SIGNATURES

PROJECT:

PROPOSED RESIDENTIAL BUILDING

OWNER: MR. LOOEY TREMBLAY
ADDRESS: BETTER IN BELIZE
LOT NO:

SHEET CONTENT: REAR ELEVATION	SHEET NO: 7
DATE: 2/18/14	
SCALE: 3/16"=1'-0"	

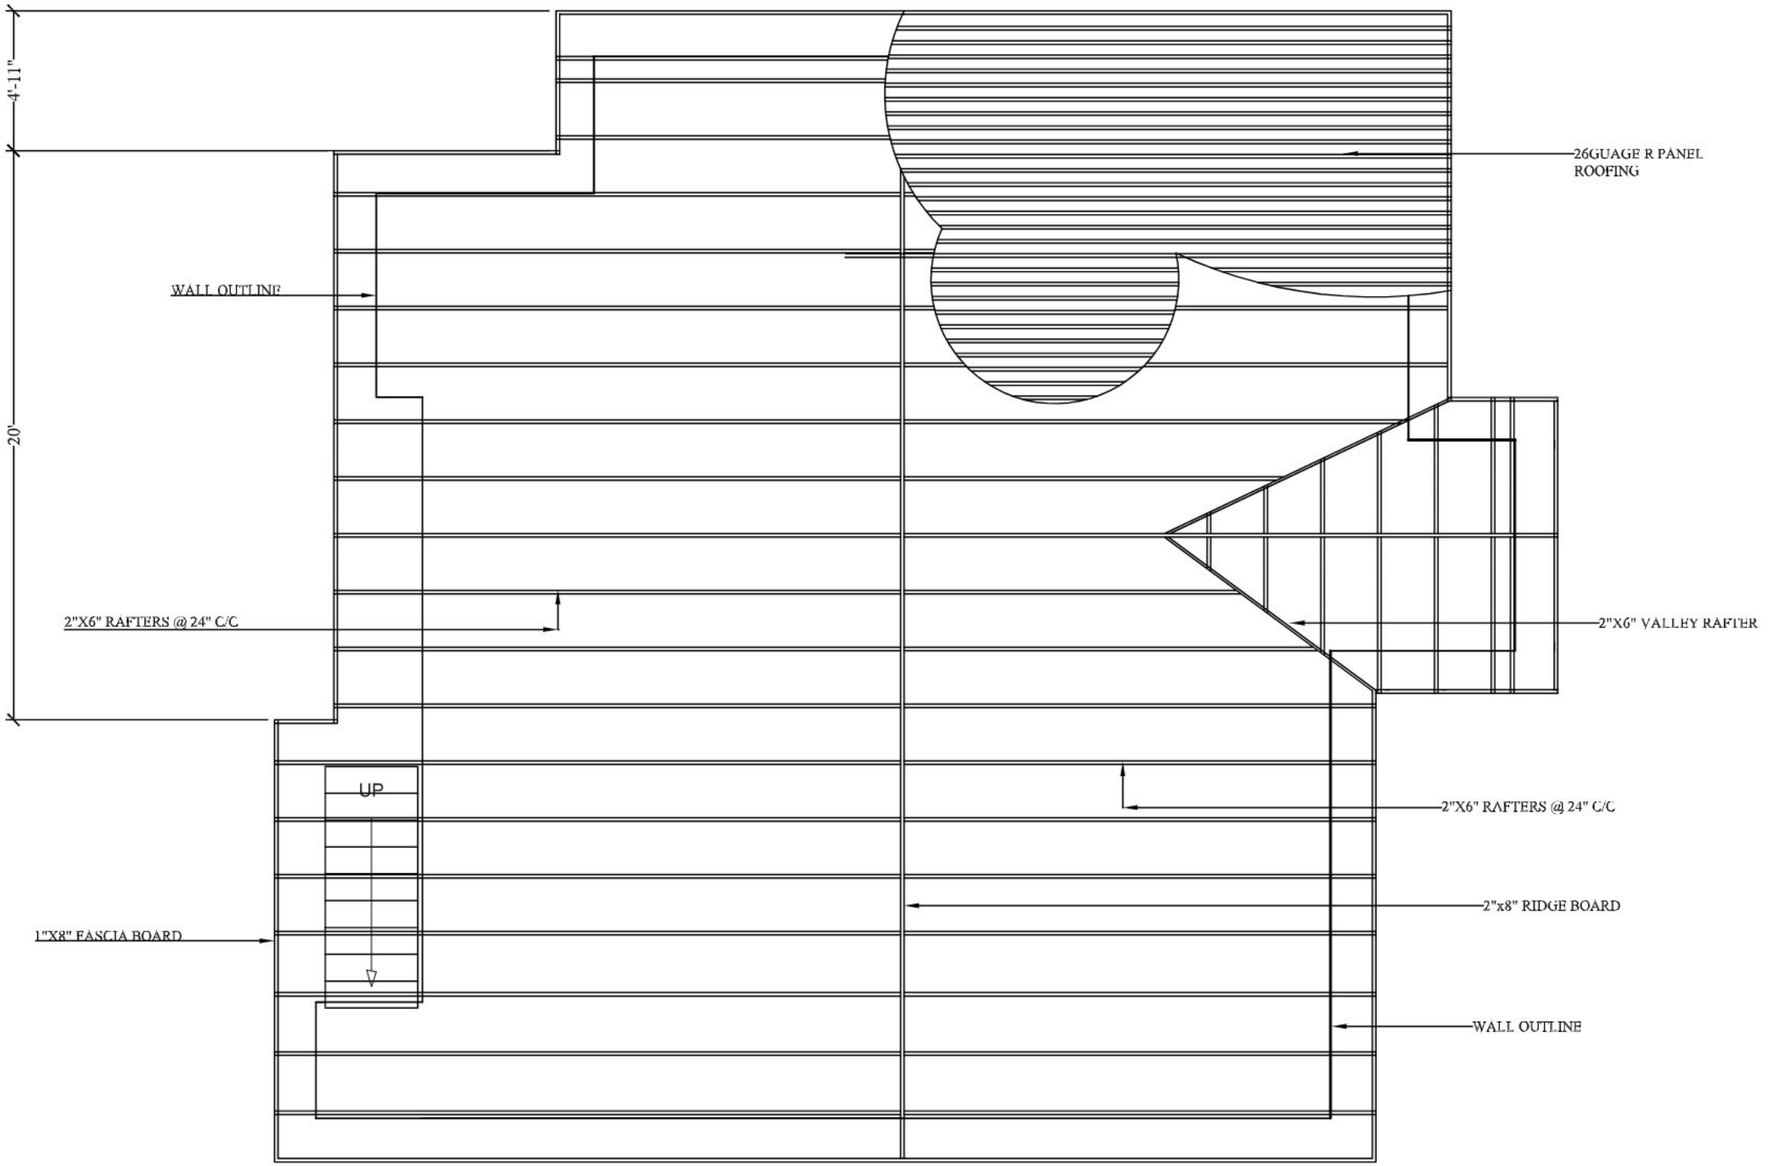

ROOF PLAN

SCALE: 3/16"=1'-0"

GENERAL NOTES


STAMPS AND SIGNATURES

PROJECT:

PROPOSED RESIDENTIAL BUILDING

OWNER: MR. LOOEY TREMBLAY
ADDRESS: BETTER IN BELIZE
LOT NO:

SHEET CONTENT: ROOF PLAN	SHEET NO: 8
DATE: 2/18/14	
SCALE: 3/16"=1'-0"	

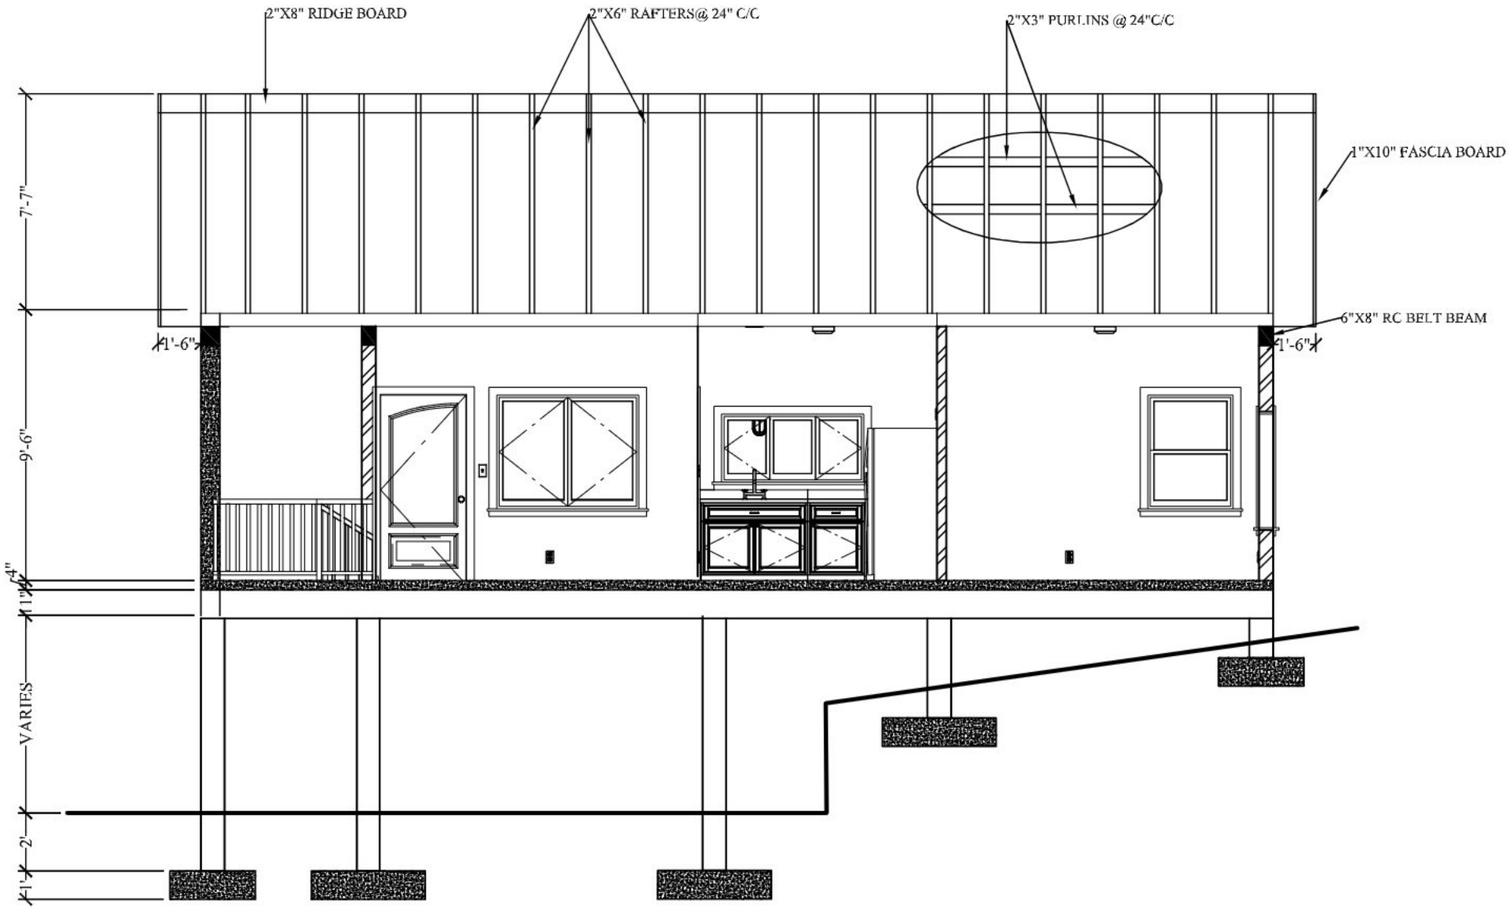

SECTION THRU BUILDING 1

SCALE: 3/16"=1'-0"

GENERAL NOTES


STAMPS AND SIGNATURES

PROJECT:

PROPOSED RESIDENTIAL BUILDING

OWNER: MR. LOOEY TREMBLAY
ADDRESS: BETTER IN BELIZE
LOT NO:

SHEET CONTENT: SECTION 1	SHEET NO: 9
DATE: 2/18/14	
SCALE: 3/16"=1'-0"	

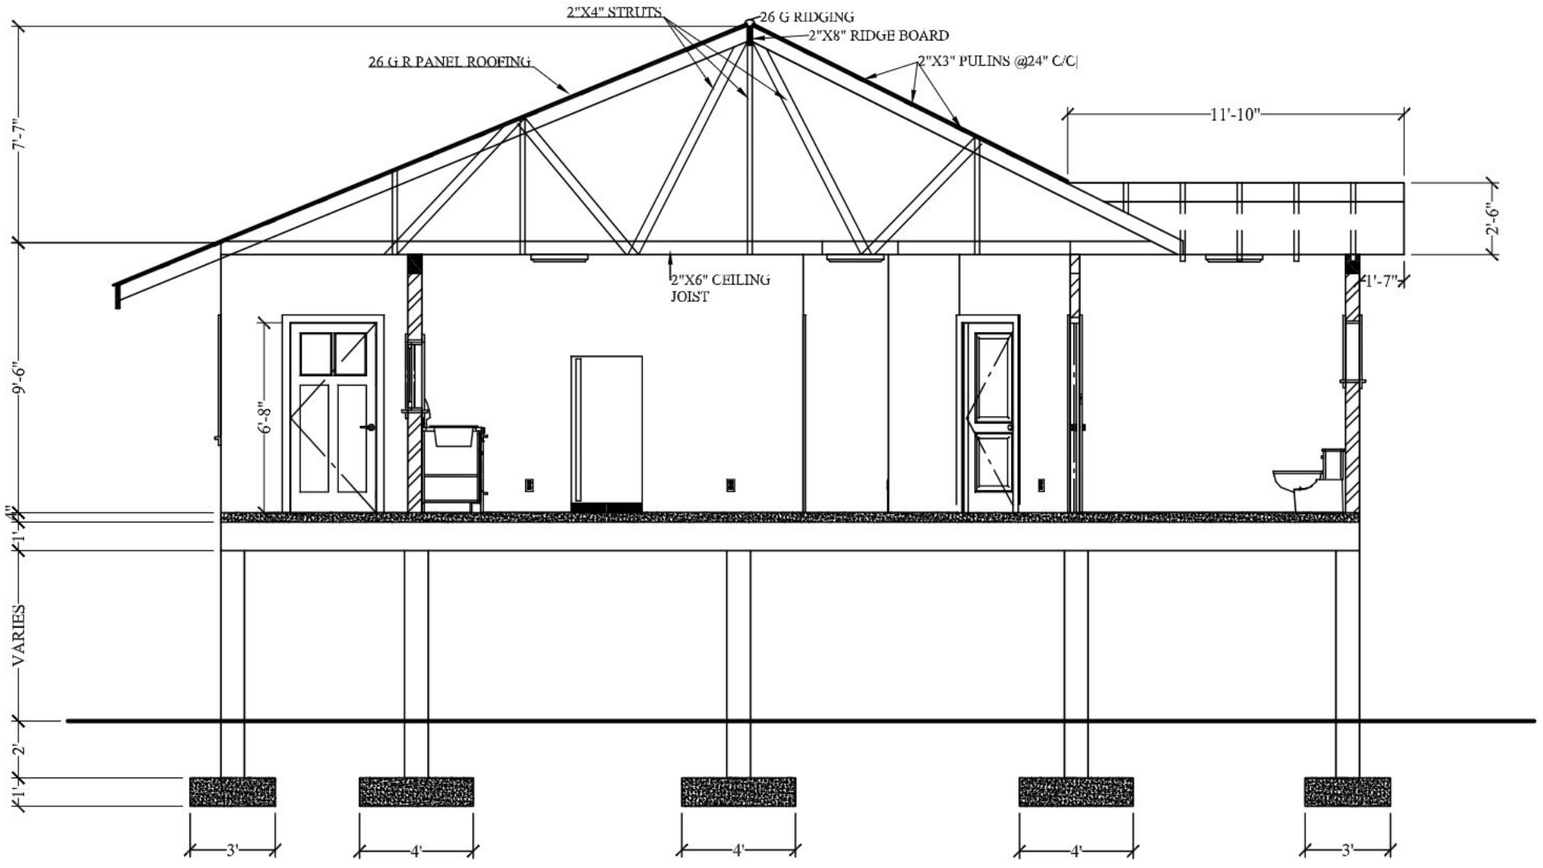

SECTION THRU BUILDING

SCALE: 3/16"=1'-0"

GENERAL NOTES


STAMPS AND SIGNATURES

PROJECT:

PROPOSED RESIDENTIAL BUILDING

OWNER: MR. LOOEY TREMBLAY
ADDRESS: BETTER IN BELIZE
LOT NO:

SHEET CONTENT: SECTION	SHEET NO: 10
DATE: 2/18/14	
SCALE: 3/16"=1'-0"	

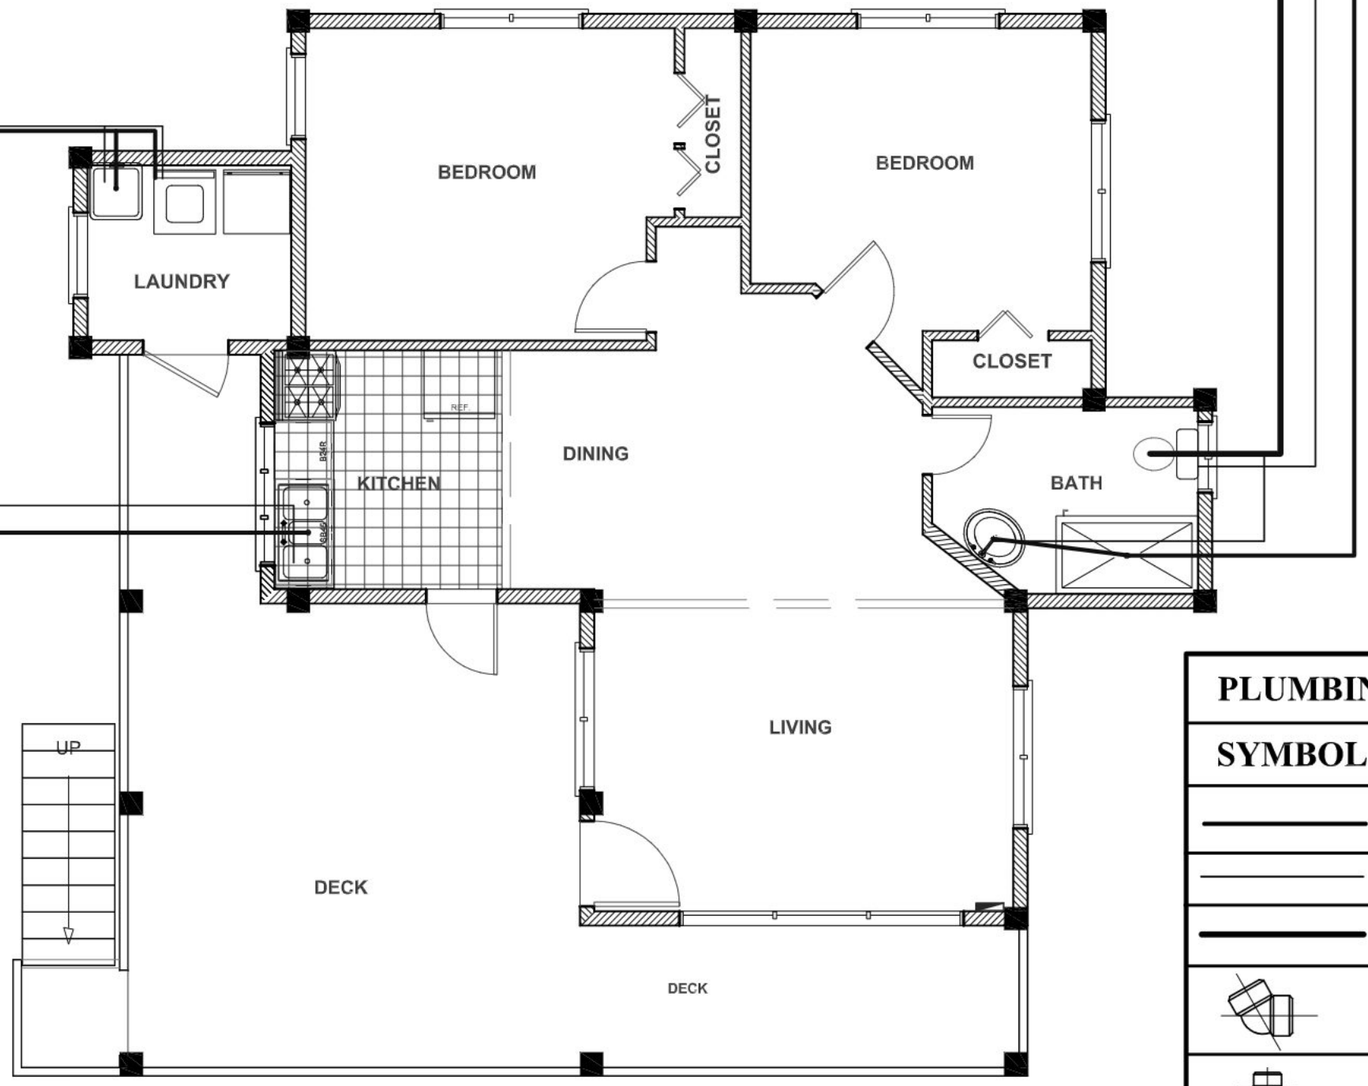

PLUMBING & DRAINAGE PLAN
SCALE: 3/16"=1'-0"

PLUMBING AND DRAINAGE SCHEDULE

SYMBOL	DESCRIPTION
	2 ½" PVC PIPE FROM SHOWER, KITCHEN SINK AND WASH BASIN TO SOAKAWAY
	½" PVC PIPE FROM BWS TO WATER CLOSET , SHOWER, AND KITCHEN SINK
	4" PVC PIPE FROM SEWRAGE TO SEPTIC TANK
	30 DEGREES ELBOW PVC FITTING
	PVC T- JOINT
	PVC DRAIN PIPE CLEAN OUT WITH VENT FOR 4"&6"
	PVC ADAPTER WITH 2" VERTICAL VENT PIPE

GENERAL NOTES


STAMPS AND SIGNATURES

PROJECT:

PROPOSED RESIDENTIAL BUILDING

OWNER: MR. LOOEY TREMBLAY
ADDRESS: BETTER IN BELIZE
LOT NO:

SHEET CONTENT: PLUMBING & DRAINAGE	SHEET NO: 11
DATE: 2/18/14	
SCALE: 3/16"=1'-0"	

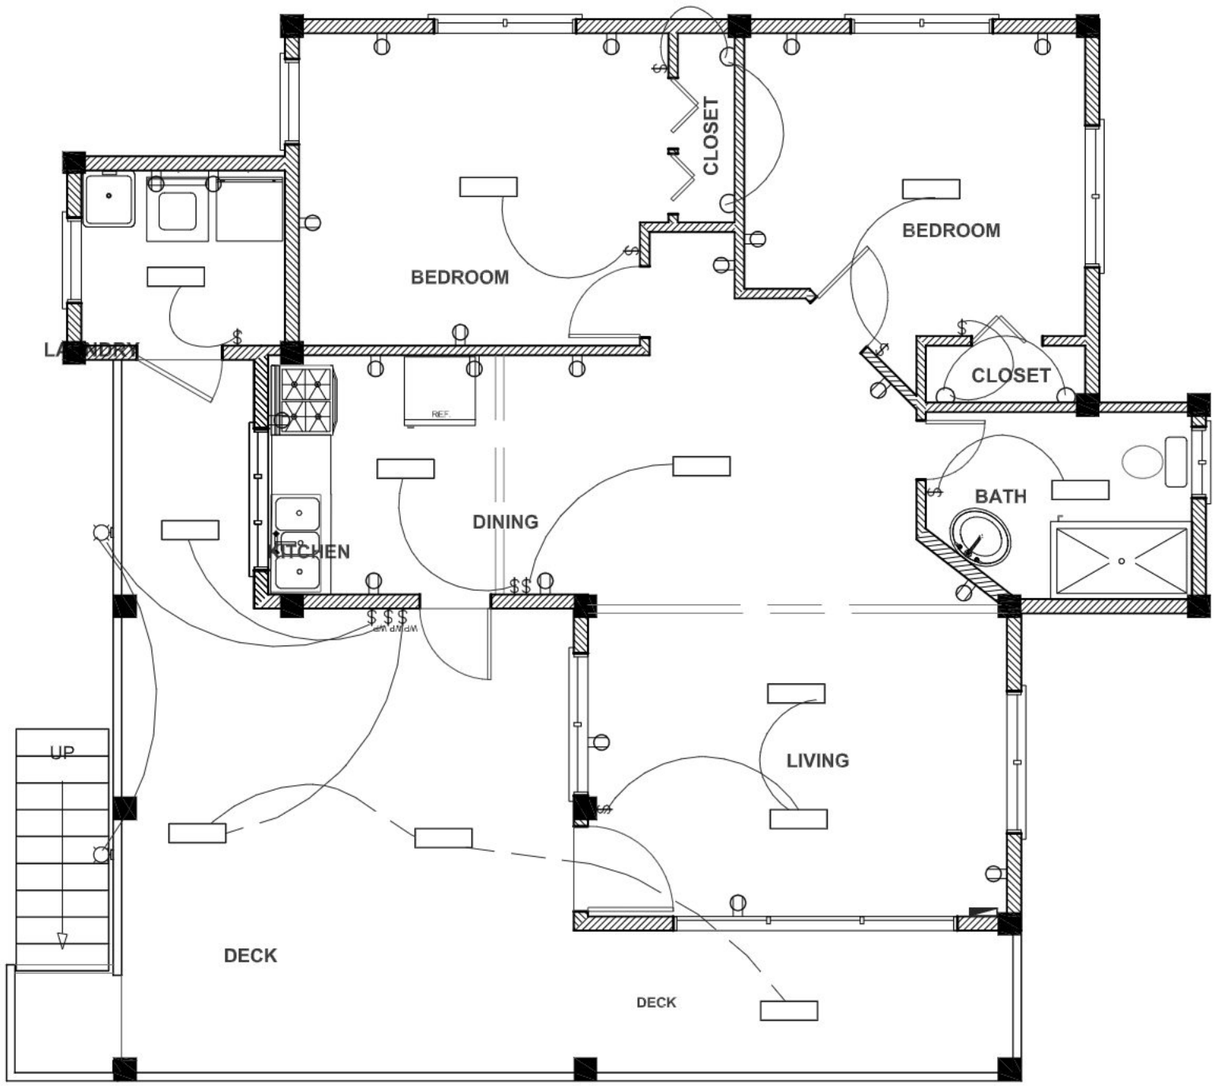

ELECTRICAL PLAN

SCALE: 3/16"=1'-0"

ELECTRICAL SCHEDULE

SYMBOL	DESCRIPTION
	40 W FLOURESCENT LIGHT FIXTURE FIXED TO CEILING
	20 W FLOURESCENT LIGHT FIXTURE FIXED TO CEILING
$	SINGLE POLE LIGHT SWITCH FIXED AT 4'-6" ABOVE FLOOR LEVEL
	110V DUPLEX OUTLET PLACED @ 18" AFL
	220V DUPLEX OUTLET PLACED @ 7'-0" AFL
$3	TWO WAY SINGLE POLE LIGHT SWITCH PLACED @ 4'-6" AFL
	CHANDELIER FIXED TO CEILING (OWNER SHALL CHOOSE TYPE AND SIZE)
	CHANDELIER FIXED TO CEILING (OWNER SHALL CHOOSE TYPE AND SIZE)
	INCANDESCENT LIGHT FIXTURE FIXED INSIDE CLOSET
	WALL LAMP FIXED AT 7'-0" AFL TYPE AND DESIGN TO CHOSEN BY OWNER.
	PANEL CONTROL BOX COMPLETED WITH BREAKERS AND PROPERLY GROUNDED

GENERAL NOTES


STAMPS AND SIGNATURES

PROJECT:


PROPOSED RESIDENTIAL BUILDING

OWNER: MR. LOOEY TREMBLAY
ADDRESS: BETTER IN BELIZE
LOT NO:


SHEET CONTENT: ELECTRICAL PLAN	SHEET NO: 12
DATE: 2/18/14	
SCALE: 3/16"=1'-0"	

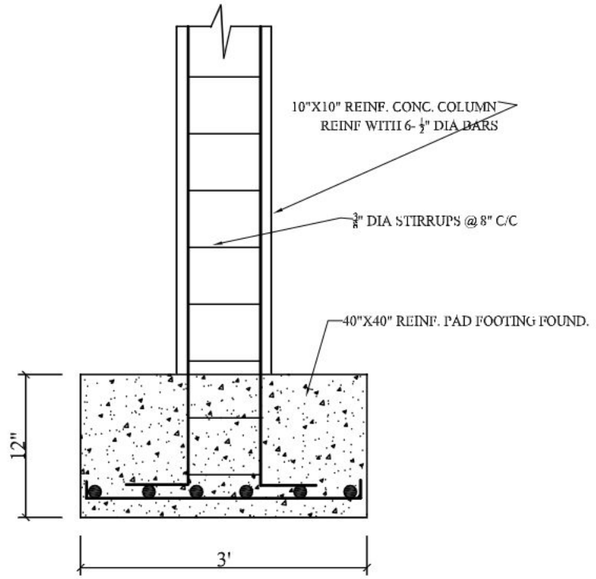


PAD FOOTING SECTION

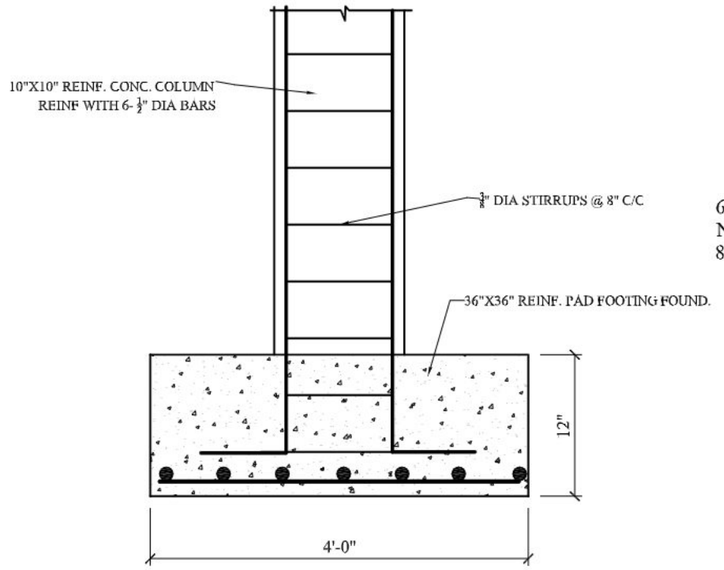


PAD FOOTING SECTION

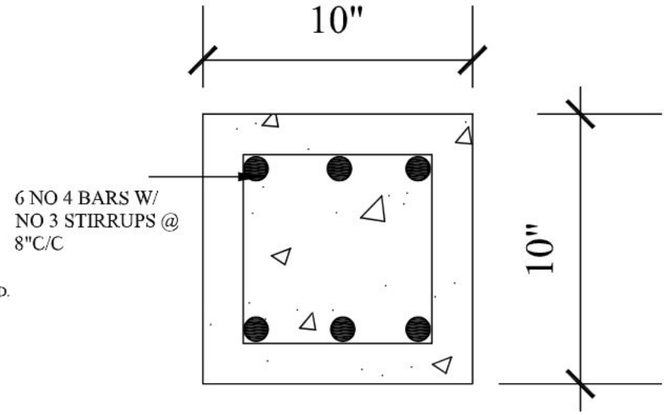


COLUMN DETAIL

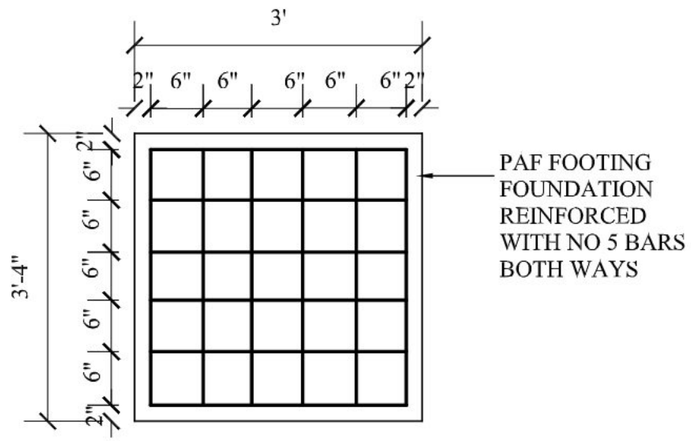

PAD FOOTING SECTION P1

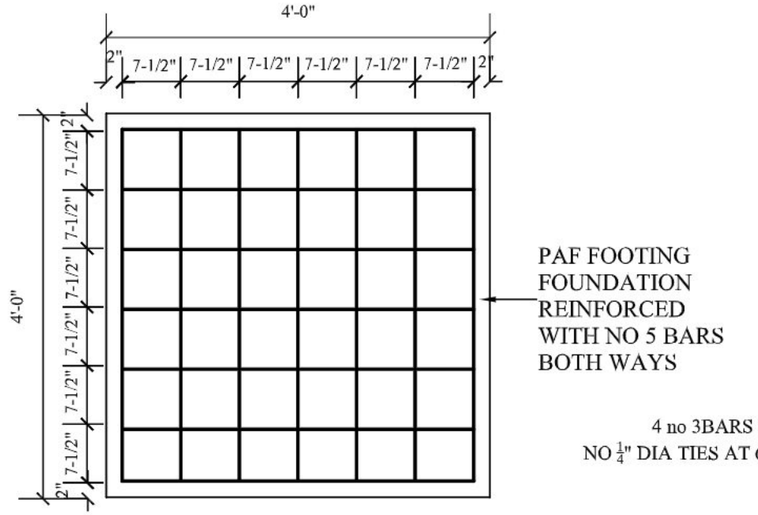

PAD FOOTING SECTION P2

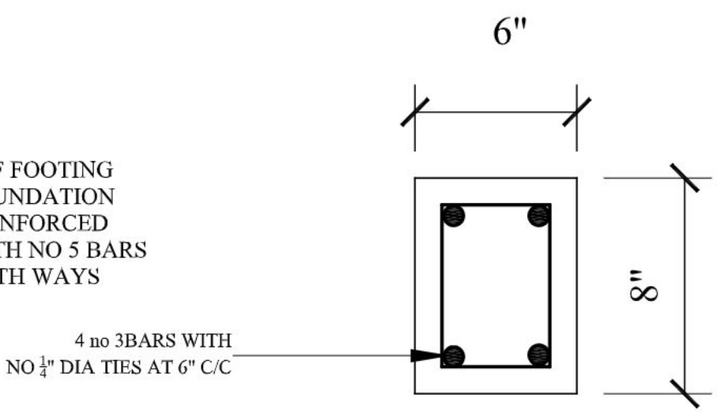

LINTEL SECTION

GENERAL NOTES


STAMPS AND SIGNATURES

PROJECT:

PROPOSED RESIDENTIAL BUILDING


OWNER: MR. LOOEY TREMBLAY
ADDRESS: BETTER IN BELIZE
LOT NO:

SHEET CONTENT: FOUNDATION DETAILS	SHEET NO:13
DATE: 2/18/14	
SCALE: 3/16"=1'-0"	

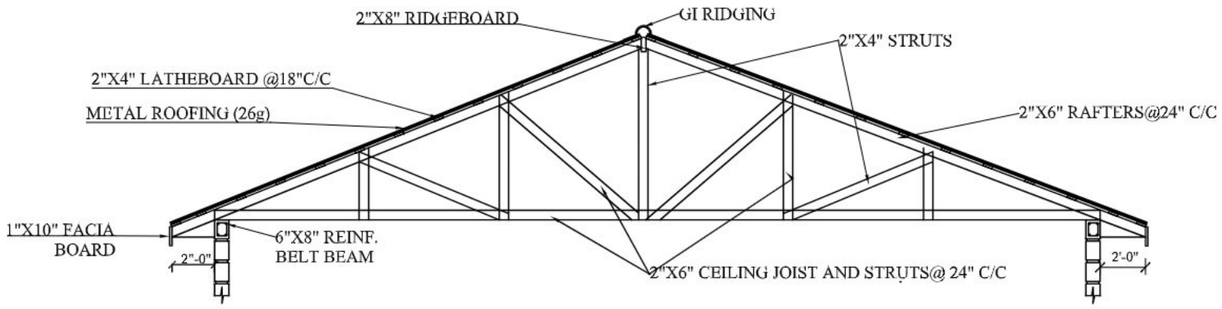


ROOF TRUSS DETAIL

SCALE 1 1/2"=1'-0"

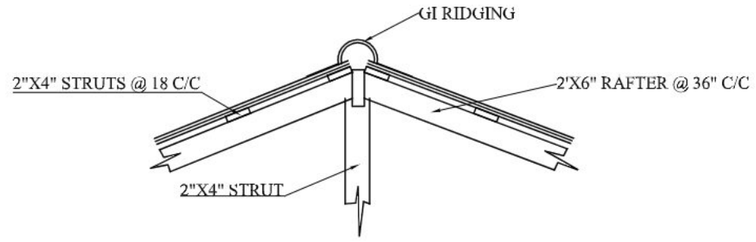


RIDGE DETAIL

SCALE 1 1/2"=1'-0"

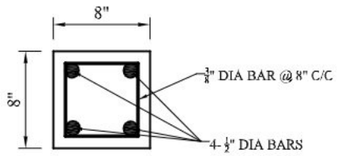


SECTION THRU BELT BEAM

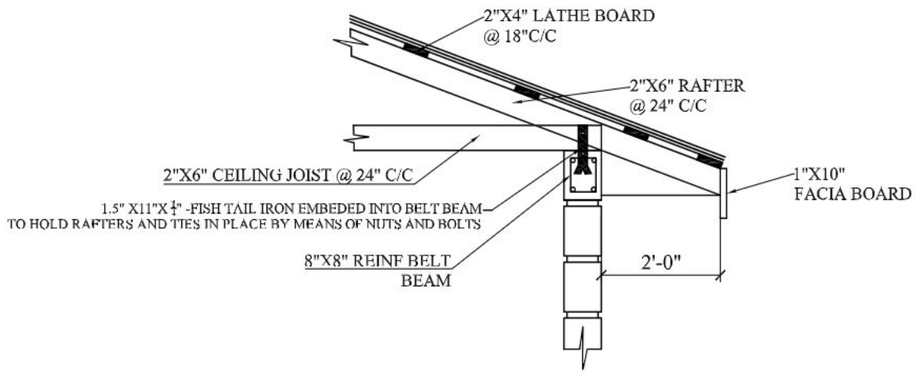

EAVES DETAIL

SCALE 1 1/2"=1'-0"

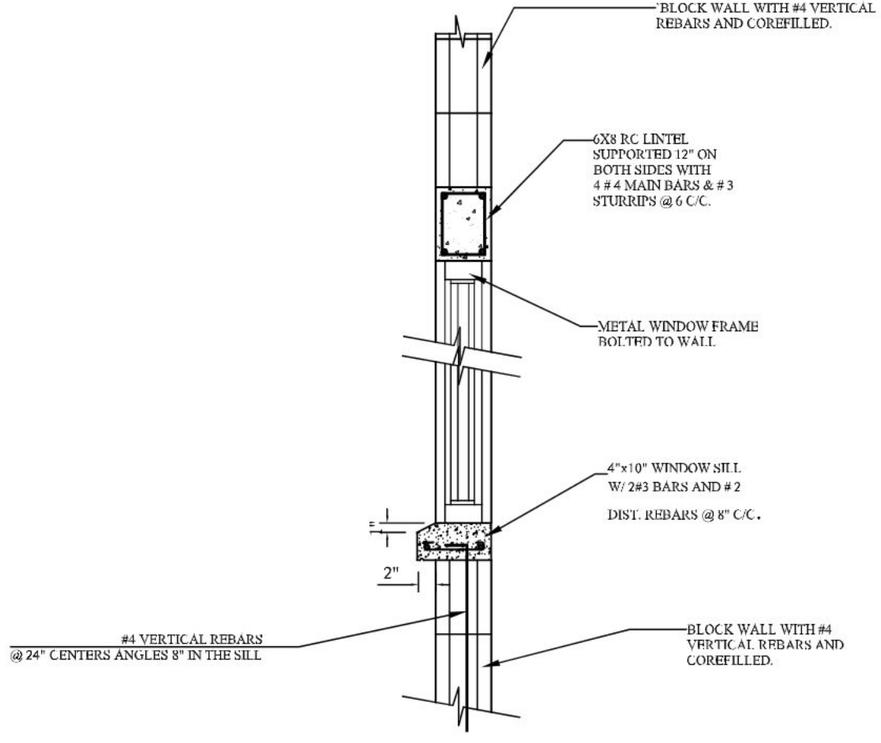

WINDOW DETAIL/SILL

GENERAL NOTES


STAMPS AND SIGNATURES

PROJECT:


PROPOSED RESIDENTIAL BUILDING

OWNER: MR. LOOEY TREMBLAY
ADDRESS: BETTER IN BELIZE
LOT NO:


SHEET CONTENT: DETAILS	SHEET NO:14
DATE: 2/19/14	
SCALE: 3/16"=1'-0"	

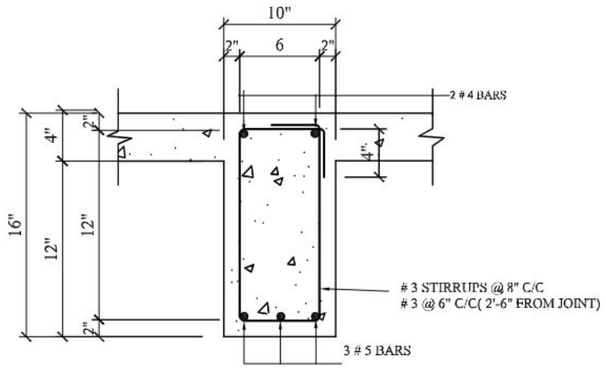

SECTION B1

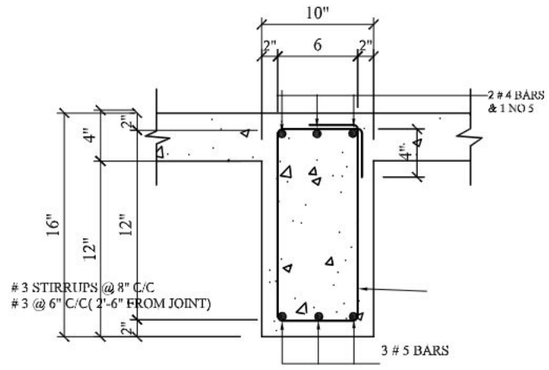


SECTION B2

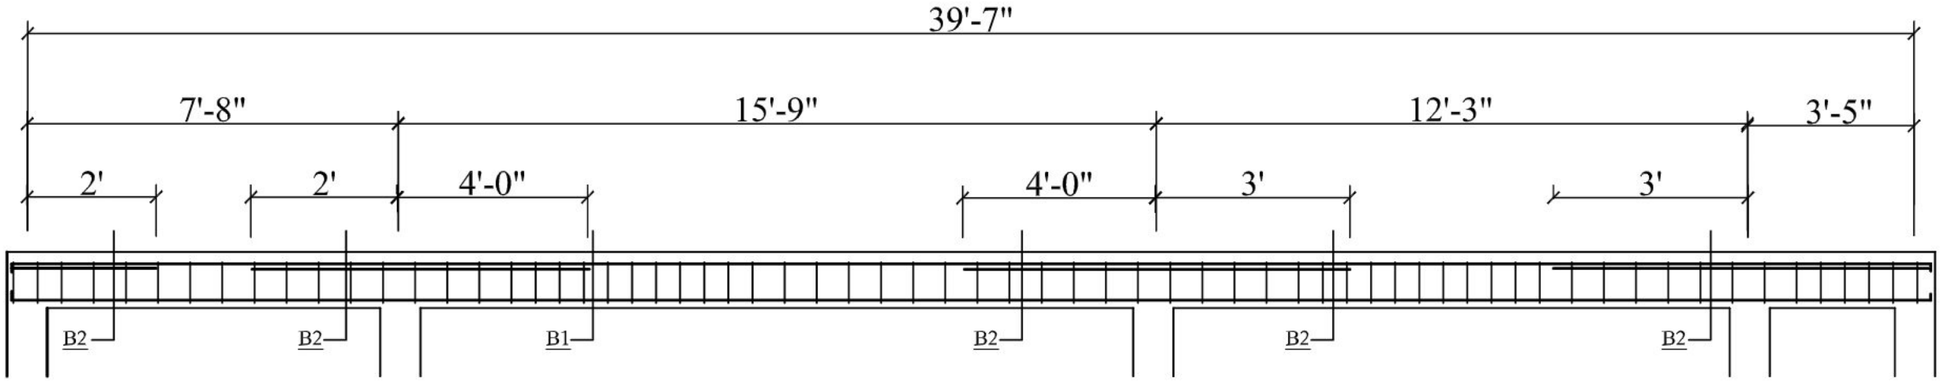

BEAM SECTION 1

SCALE 1 1/2"=1'-0"

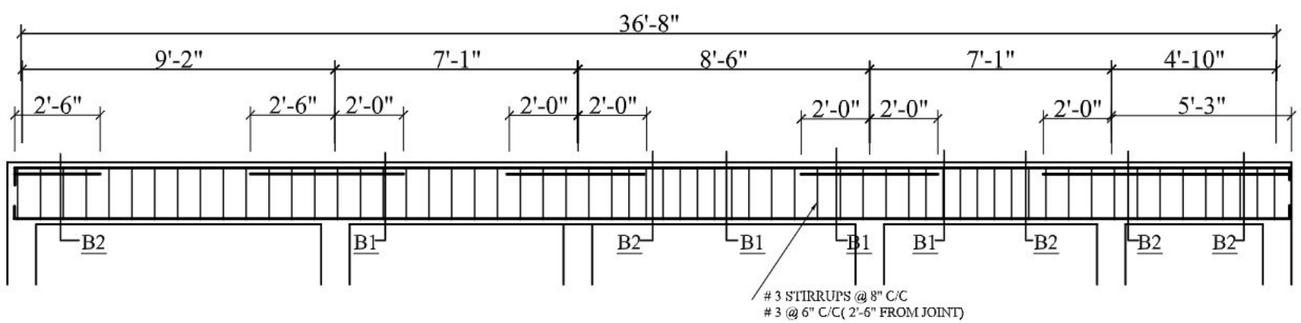

BEAM SECTION 2

SCALE 1 1/2"=1'-0"

GENERAL NOTES


STAMPS AND SIGNATURES

PROJECT:


PROPOSED RESIDENTIAL BUILDING


OWNER: MR. LOOEY TREMBLAY
ADDRESS: BETTER IN BELIZE
LOT NO:


SHEET CONTENT: BEAM DETAILS	SHEET NO:15
DATE: 2/18/14	
SCALE: 3/16"=1'-0"	

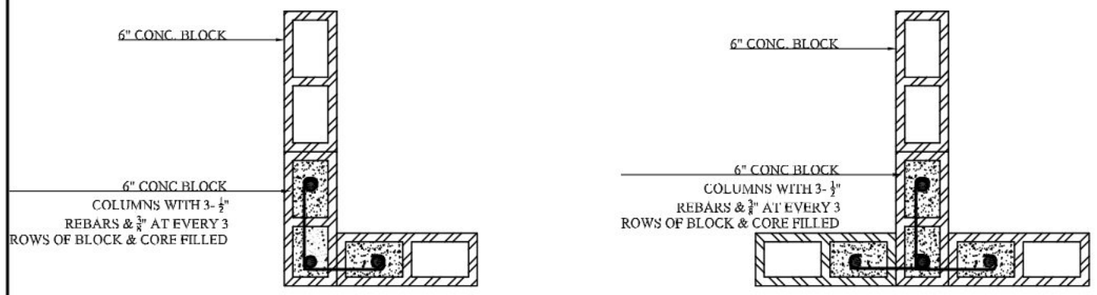

CORNER BLOCK WALL REINFORCEMENT

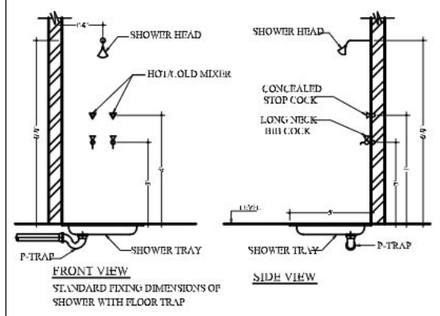


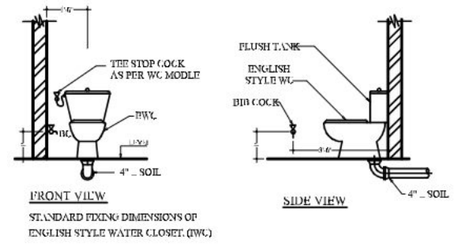

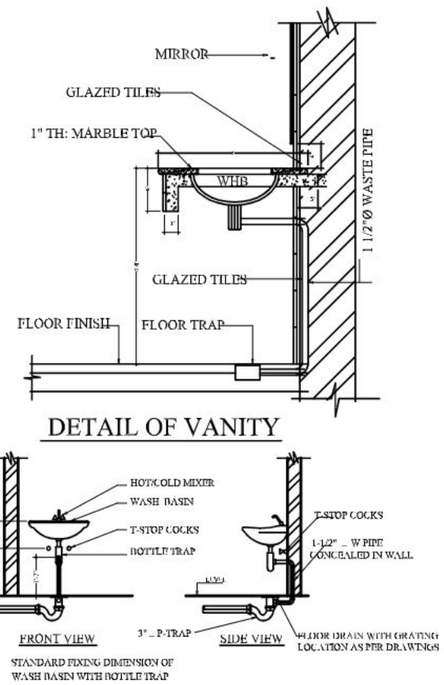


PLUMBING AND FIXTURES SETUP DETAIL

WINDOW SCHEDULE						
ID	TYPE	SIZE	QUANTITY	HEADER	SILL	REMARKS
W1	FRENCH STYLE	60"X48"	2	2	2	
W2	FRENCH STYLE	30"X48"	7	7	7	
W3	FRENCH STYLE	30"X24"	1	1	1	

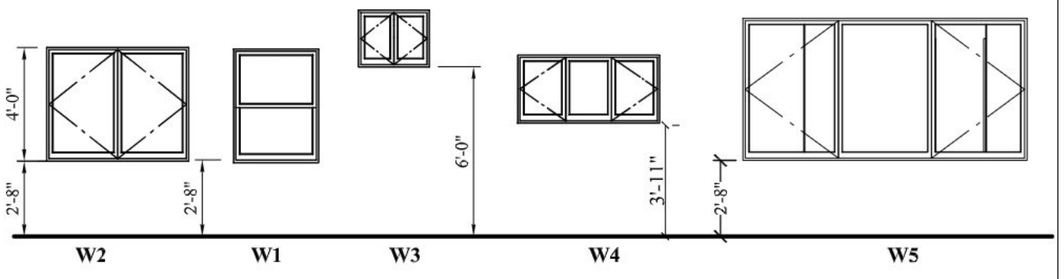

WINDOW ELEVATIONS

DOOR SCHEDULE									
ID	TYPE	SIZE	QUANTITY	HEADER	CYLINDER LOCK	DOOR CLOSER	DOOR STOP	DEAD BOLT	REMARKS
D1	1-1/2" THICK MAHOGANY PANEL DOOR	36"X 80"			✓		✓	✓	
D2	1-1/2" THICK MAHOGANY FLUSH DOOR	30"X80"				✓	✓	✓	
W3	BI- FOLD CLOSET DOOR	30"X60"							

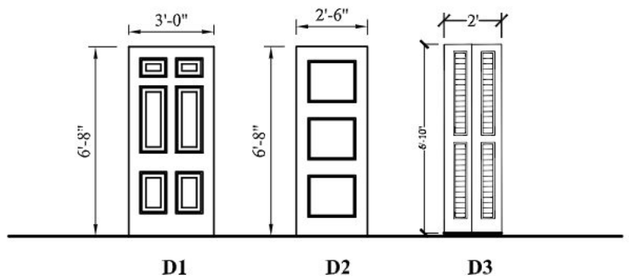

GENERAL NOTES

STAMPS AND SIGNATURES

PROJECT:

PROPOSED RESIDENTIAL BUILDING

OWNER: MR. LOOEY TREMBLAY
ADDRESS: BETTER IN BELIZE
LOT NO:


SHEET CONTENT: DOORS & WINDOWS


SHEET NO:16


DATE: 2/18/14

SCALE: 3/16"=1'-0"

POLYETHYLENE SEPTIC TANKS

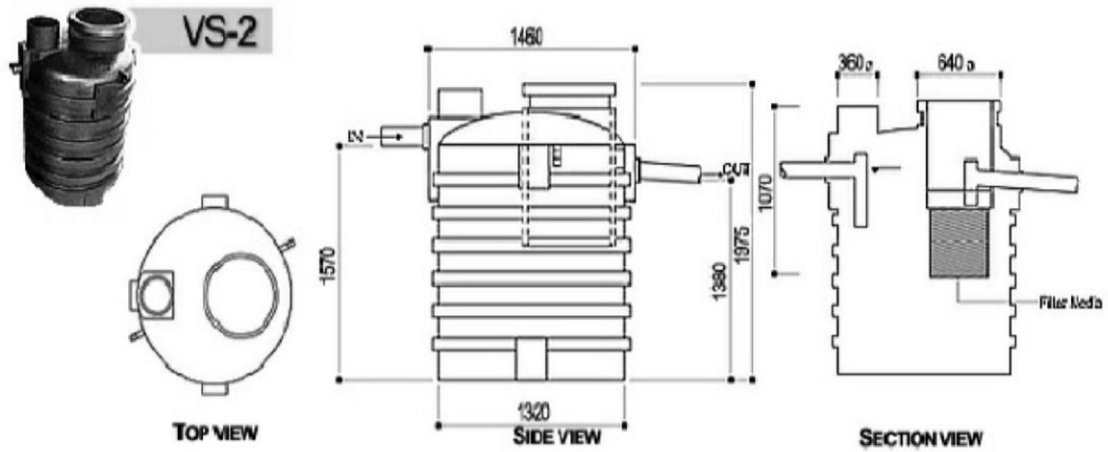

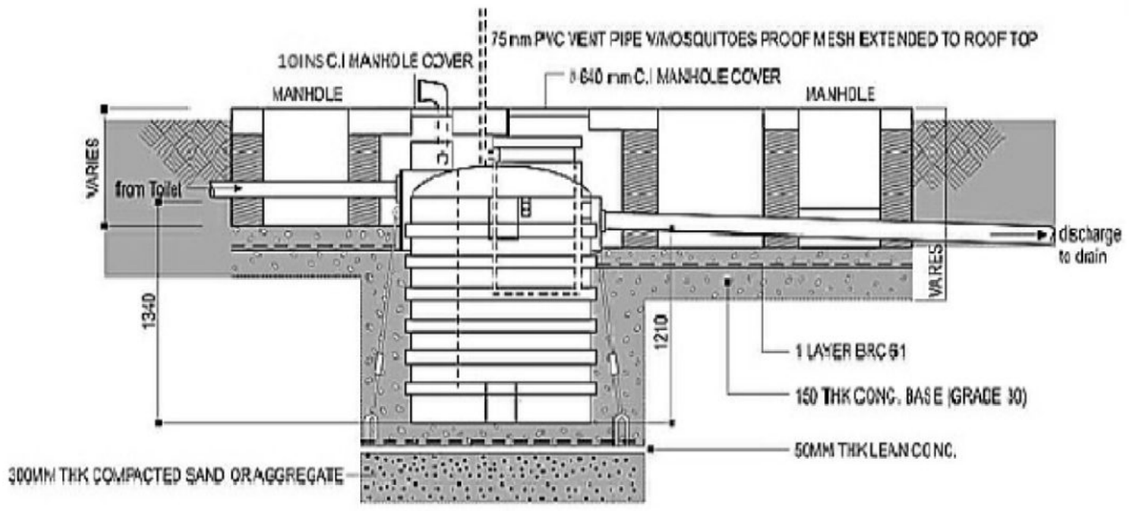

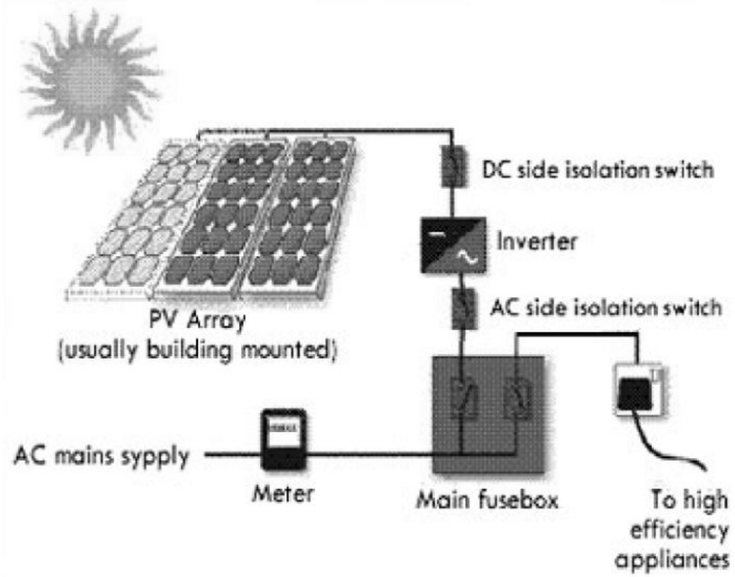

GENERAL NOTES

STAMPS AND SIGNATURES

PROJECT:

PROPOSED RESIDENTIAL BUILDING

OWNER: MR. LOOEY TREMBLAY
ADDRESS: BETTER IN BELIZE
LOT NO:

SHEET CONTENT:
SEPTIC AND SOLAR PANEL

SHEET NO:17

DATE: 2/18/14

SCALE: 3/16"=1'-0"