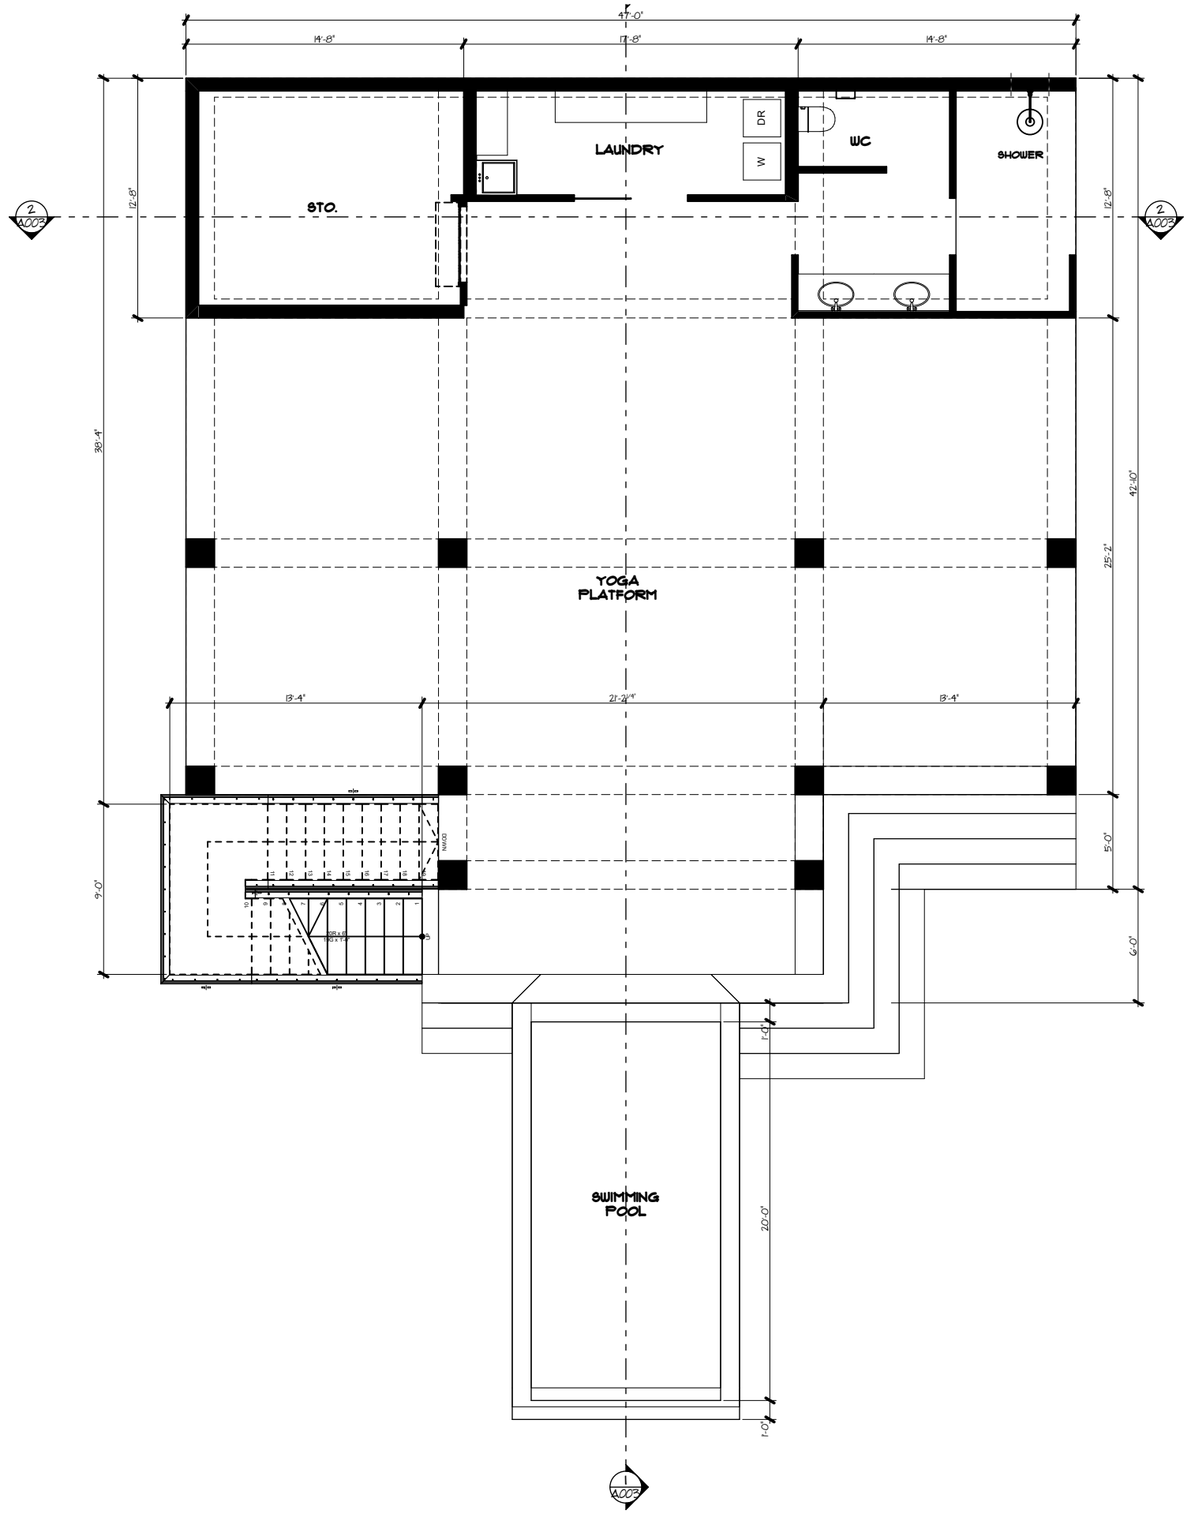


GROUND FLOOR PLAN 1 A001

STADT STUDIO

www.stadt-studio.com | info@stadt-studio.com

© 2022

Rev	Description	By	Date

NOTES:

- The Contractor shall verify all measurements and report any inconsistencies before commencement.
- **DO NOT SCALE THIS DRAWING.**

WARNING: No part of this document shall be reproduced, released or distributed without the express written permission of the Designer. Unauthorized reproduction, release, distribution or alteration may result in civil penalty or other action by the designer.

Client

BETTER IN BELIZE

.

.
.
.
.

Job Title

PROPOSED YOGA RETREAT

.

ARENAL ROAD
CAYO DISTRICT
BELIZE, C.A.

Drawing Name

GROUND FLOOR PLAN

Drawn by: SS DESIGN TEAM — Date: August, 2022

Checked by: SS DESIGN TEAM — Date: August, 2022


Project Number: #Pln

Sheet No.: **A001**

Drawing Scale: As Shown

1 OF 3

Stamps & Seals

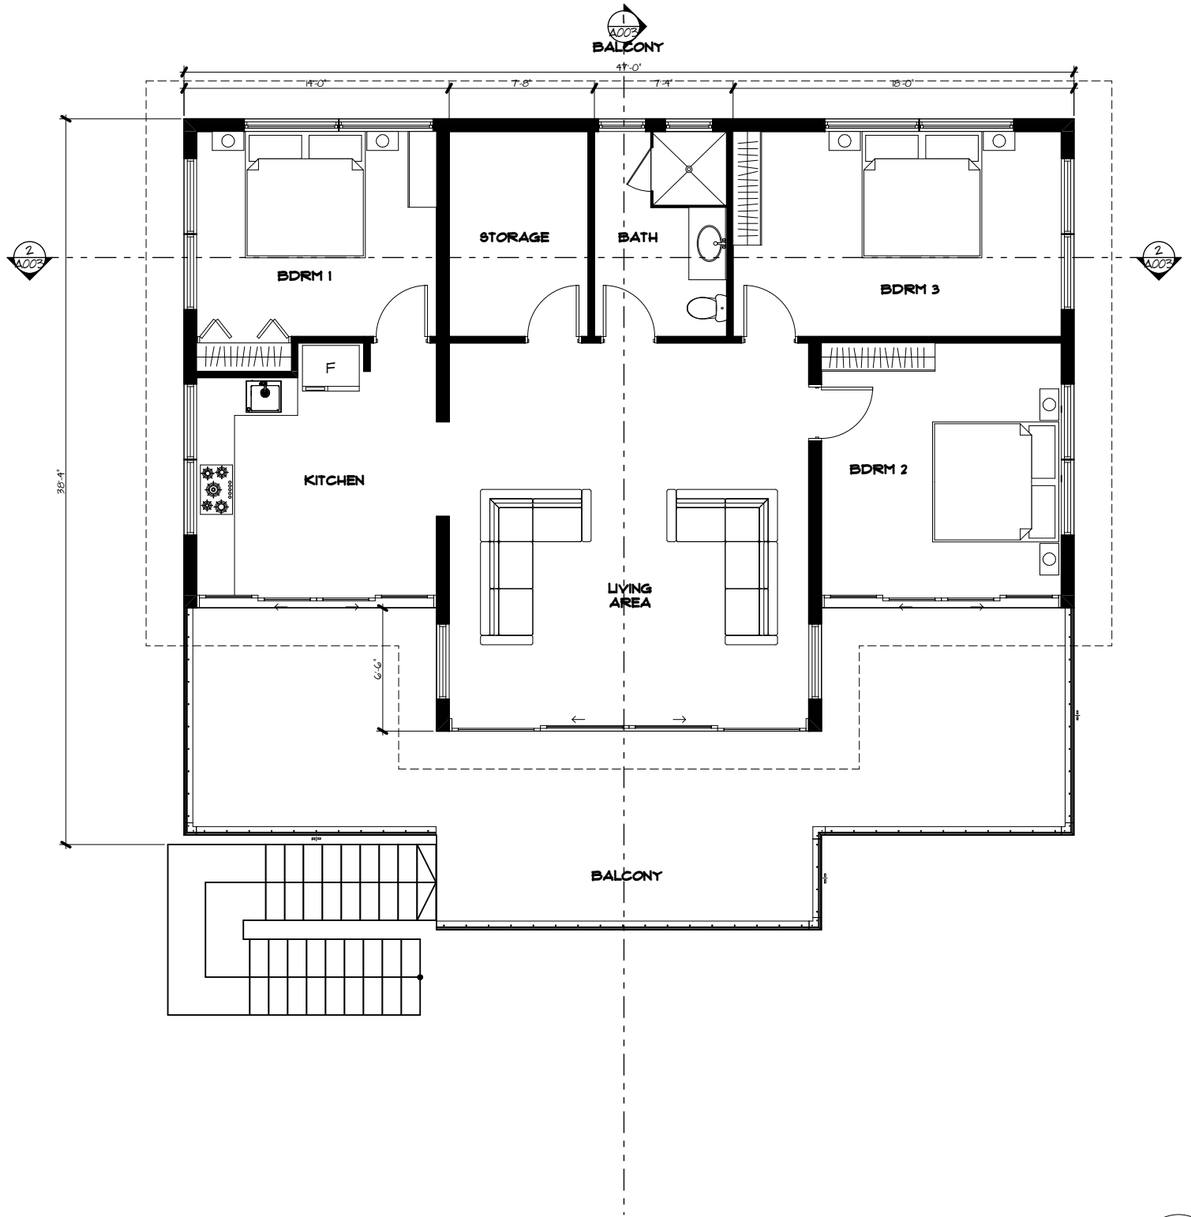

FIRST FLOOR PLAN

SCALE: 1/8" = 1'-0"

1
A002

STADT STUDIO

www.stadt-studio.com | info@stadt-studio.com

© 2022

Rev	Description	By	Date

NOTES:

- The Contractor shall verify all measurements and report any inconsistencies before commencement.
- **DO NOT SCALE THIS DRAWING.**

WARNING: No part of this document shall be reproduced, released or distributed without the express written permission of the Designer. Unauthorized reproduction, release, distribution or alteration may result in civil penalty or other action by the designer.

Client

BETTER IN BELIZE

.

.
.
.
.

Job Title

PROPOSED YOGA RETREAT

.
ARENAL ROAD
CAYO DISTRICT
BELIZE, C.A.

Drawing Name

FIRST FLOOR PLAN

Drawn by
SS DESIGN TEAM

Date
August, 2022

Checked by
SS DESIGN TEAM

Date
August, 2022


Project Number
#Pln

Sheet No.
A002

Drawing Scale
As Shown

2 OF 3


Stamps & Seals

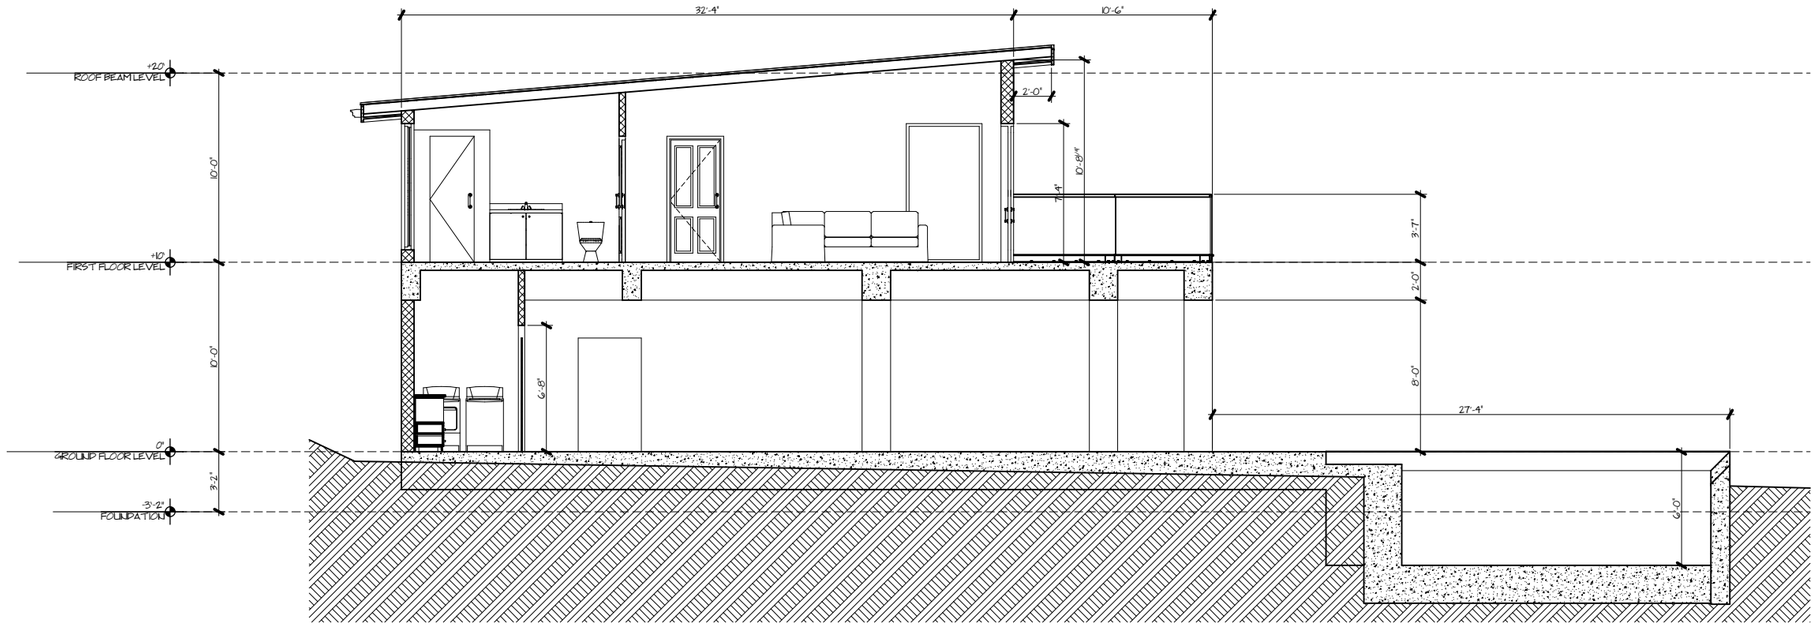

SECTION THRU' RESIDENCE

SCALE: 1/8" = 1'-0"

1 / A003

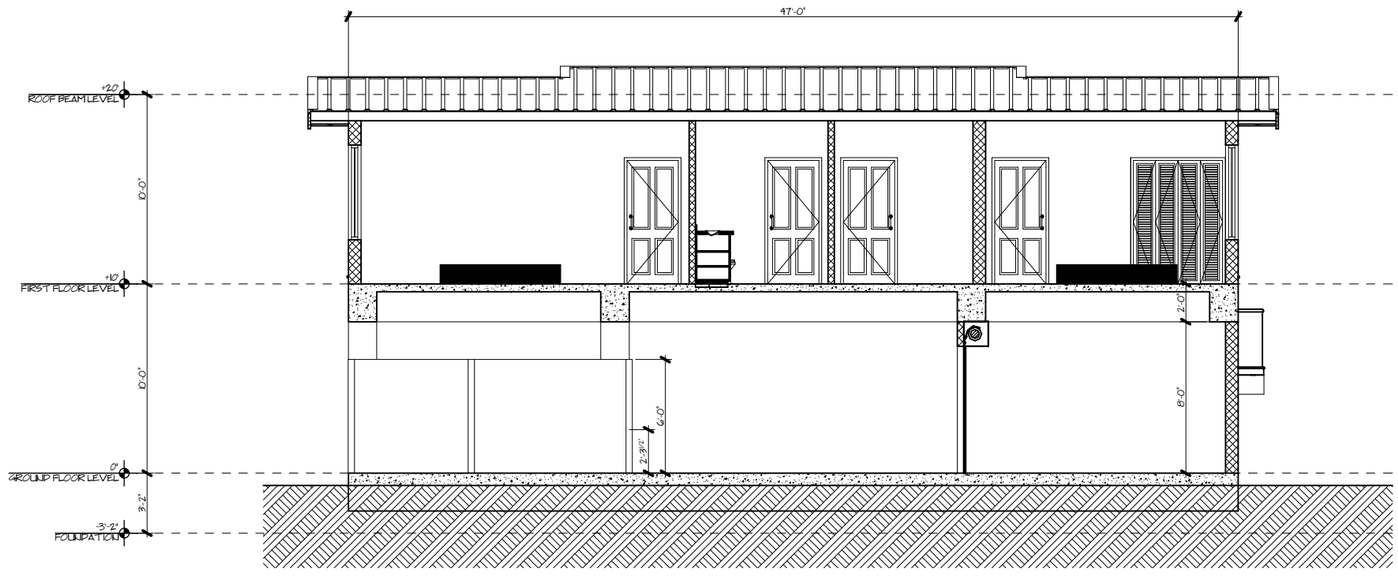

SECTION THRU' RESIDENCE

SCALE: 1/8" = 1'-0"

2 / A003

STADT STUDIO
www.stadt-studio.com | info@stadt-studio.com
© 2022

Rev	Description	By	Date

NOTES:
- The Contractor shall verify all measurements and report any inconsistencies before commencement.
- **DO NOT SCALE THIS DRAWING.**

WARNING: No part of this document shall be reproduced, released or distributed without the express written permission of the Designer. Unauthorized reproduction, release, distribution or alteration may result in civil penalty or other action by the designer.

Client

BETTER IN BELIZE

.

Job Title

PROPOSED YOGA RETREAT

.
ARENAL ROAD
CAYO DISTRICT
BELIZE, C.A.

Drawing Name

SECTIONS

Drawn by	Date
SS DESIGN TEAM	August, 2022
Checked by	**Date**
SS DESIGN TEAM	August, 2022

Project Number	Sheet No.
#Pln	**A003**
Drawing Scale	**3 OF 3**
As Shown	

Stamps & Seals